A1



01 Rear (South) Elevation - Existing
Scale 1:50

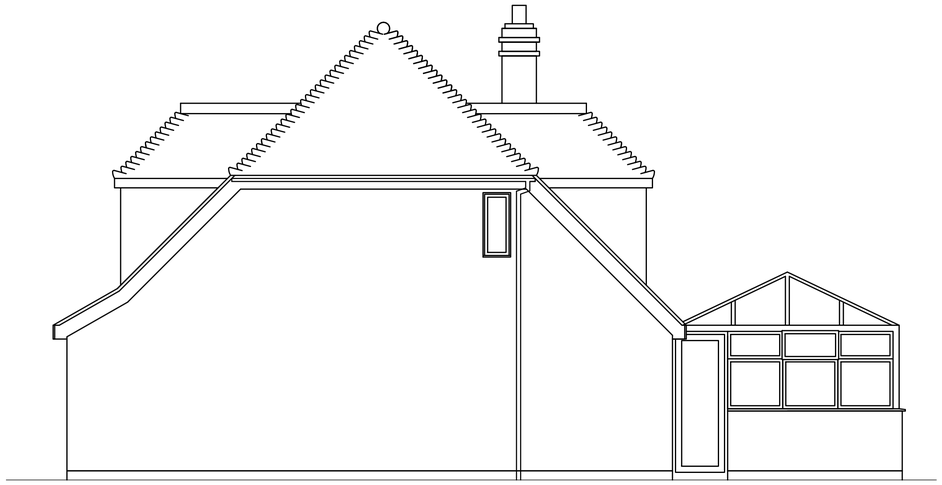

02 Side (West) Elevation - Existing
Scale 1:50

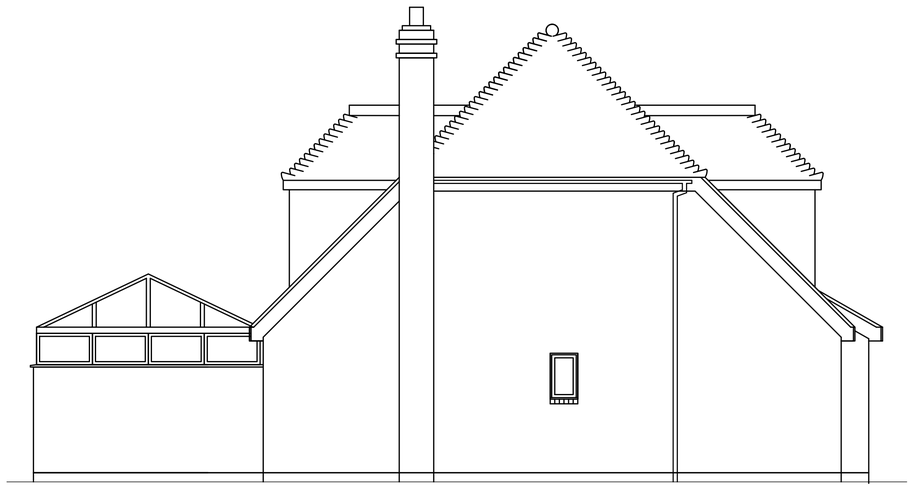

03 Side (East) Elevation - Existing
Scale 1:50

Metres
0 1 2 3 4

Scale 1:50

REVISIONS

BellCross CONSULTANTS LTD
STEYNING
WEST SUSSEX
M: 07449-066261
WWW.BELLCROSSCONSULTANTS.COM
BUILDING SURVEYING. ARCHITECTURE

CLIENT
Mr S Cross

PROJECT TITLE
12 Kings Barn Lane
Steyning
BN44 3YR

DRAWING
Part demolition of conservatory and construction of a single storey rear extension
Existing Elevations

Drawn by:	Scale:	Date:
SWC	As shown @ A1	May 2024

No 12KBL - 205 Rev. A