

FRONT (n/w) ELEVATION 1:100 @ A3 / 1:50 @ A1

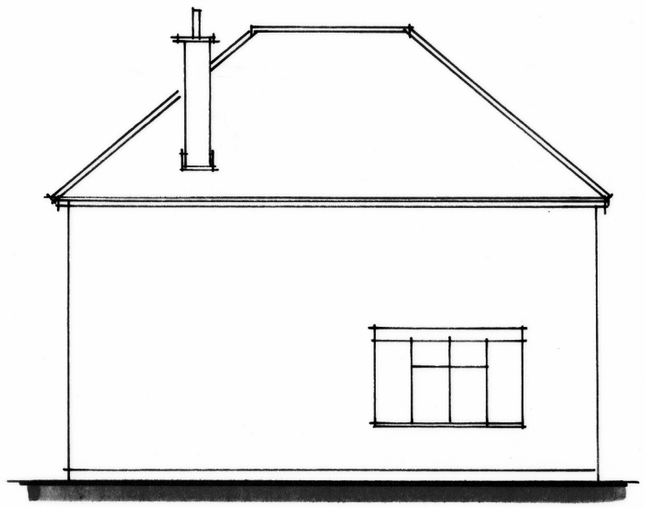

SIDE (s/w)

0 5m

metres

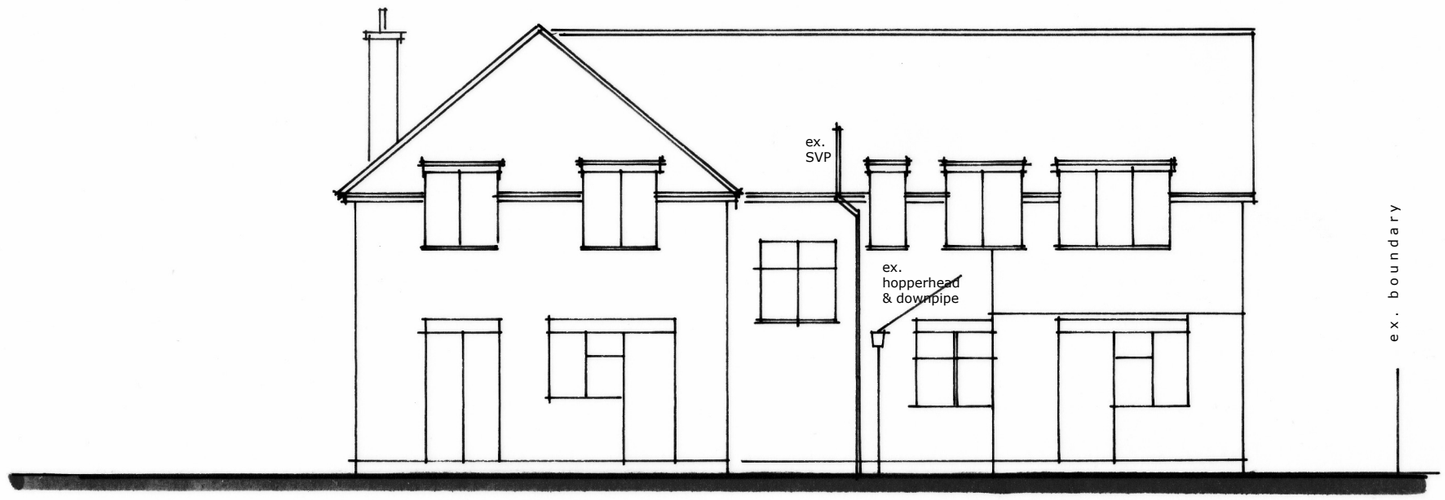

REAR (s/e)

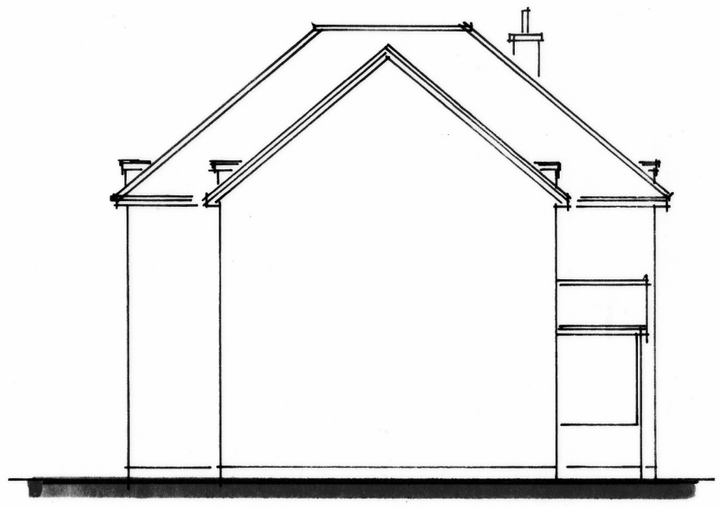

SIDE (n/e)

WAYNE GANDER MCIAT
Chartered Architectural Technologist
98 Durrington Lane
WORTHING
West Sussex
BN13 2RQ
M – 07808 887896
E – waynegander08@gmail.com

6 THORNDEN, COWFOLD
Existing 02 Nov 2024