


Scale in Metres 1:1250

0 10 20 30 40 50

**+LP** Location Map

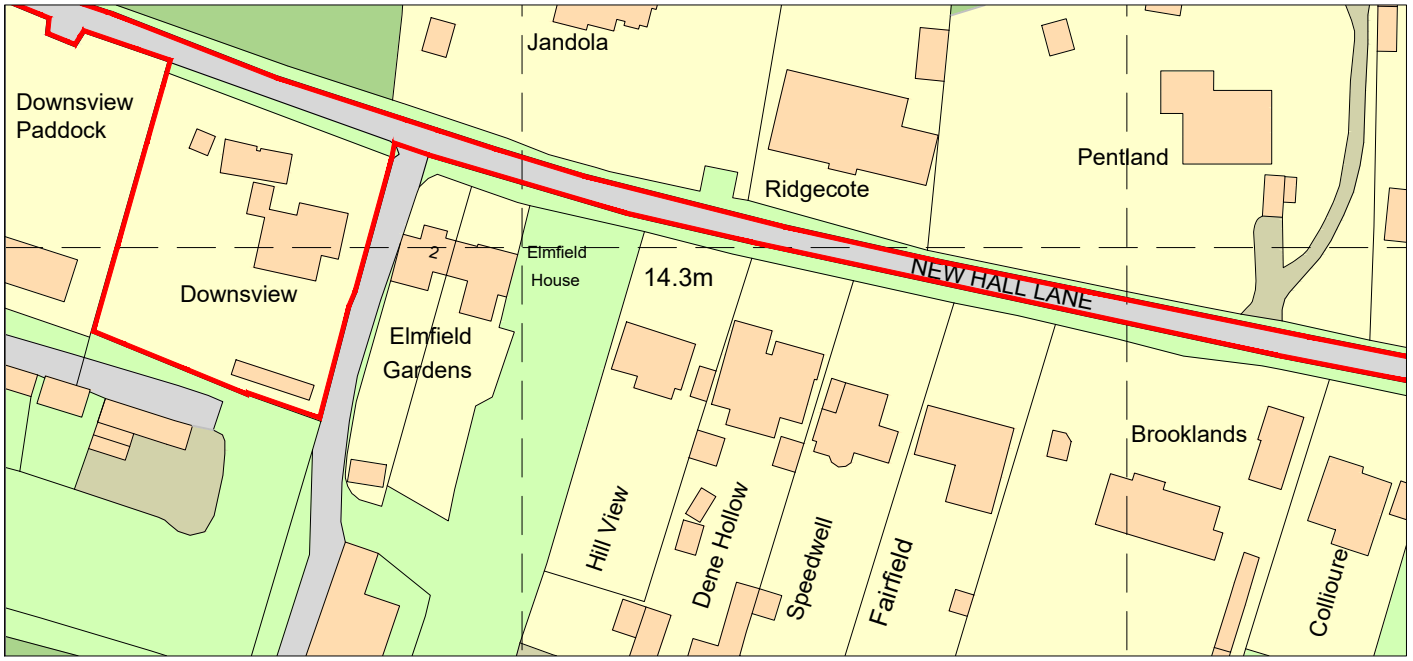


Scale in Metres 1:2500

0 10 20 30 40 50 100

**+LP** Location Map

PLATFORM 3
SURVEY - DESIGN - VISUALISE
www.platform3.design studio@platform3.design
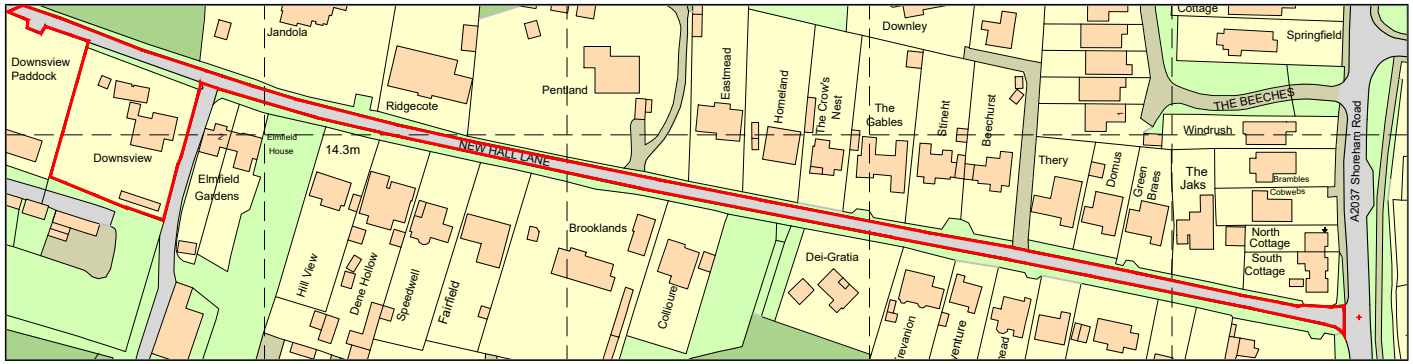
| | | | | |
|---|---|---|---|---|
| address | Downsview, New Hall Lane, Small Dole, BN5 9YJ | project | Outbuilding Extension | date: Nov 2024 |
| client | Mr & Mrs Barrett | drawing title | Location Map | drg. no: 24-P11-200 |
| | | | | scale: as shown@A4 |
| | | | | revision |

© platform3 Design