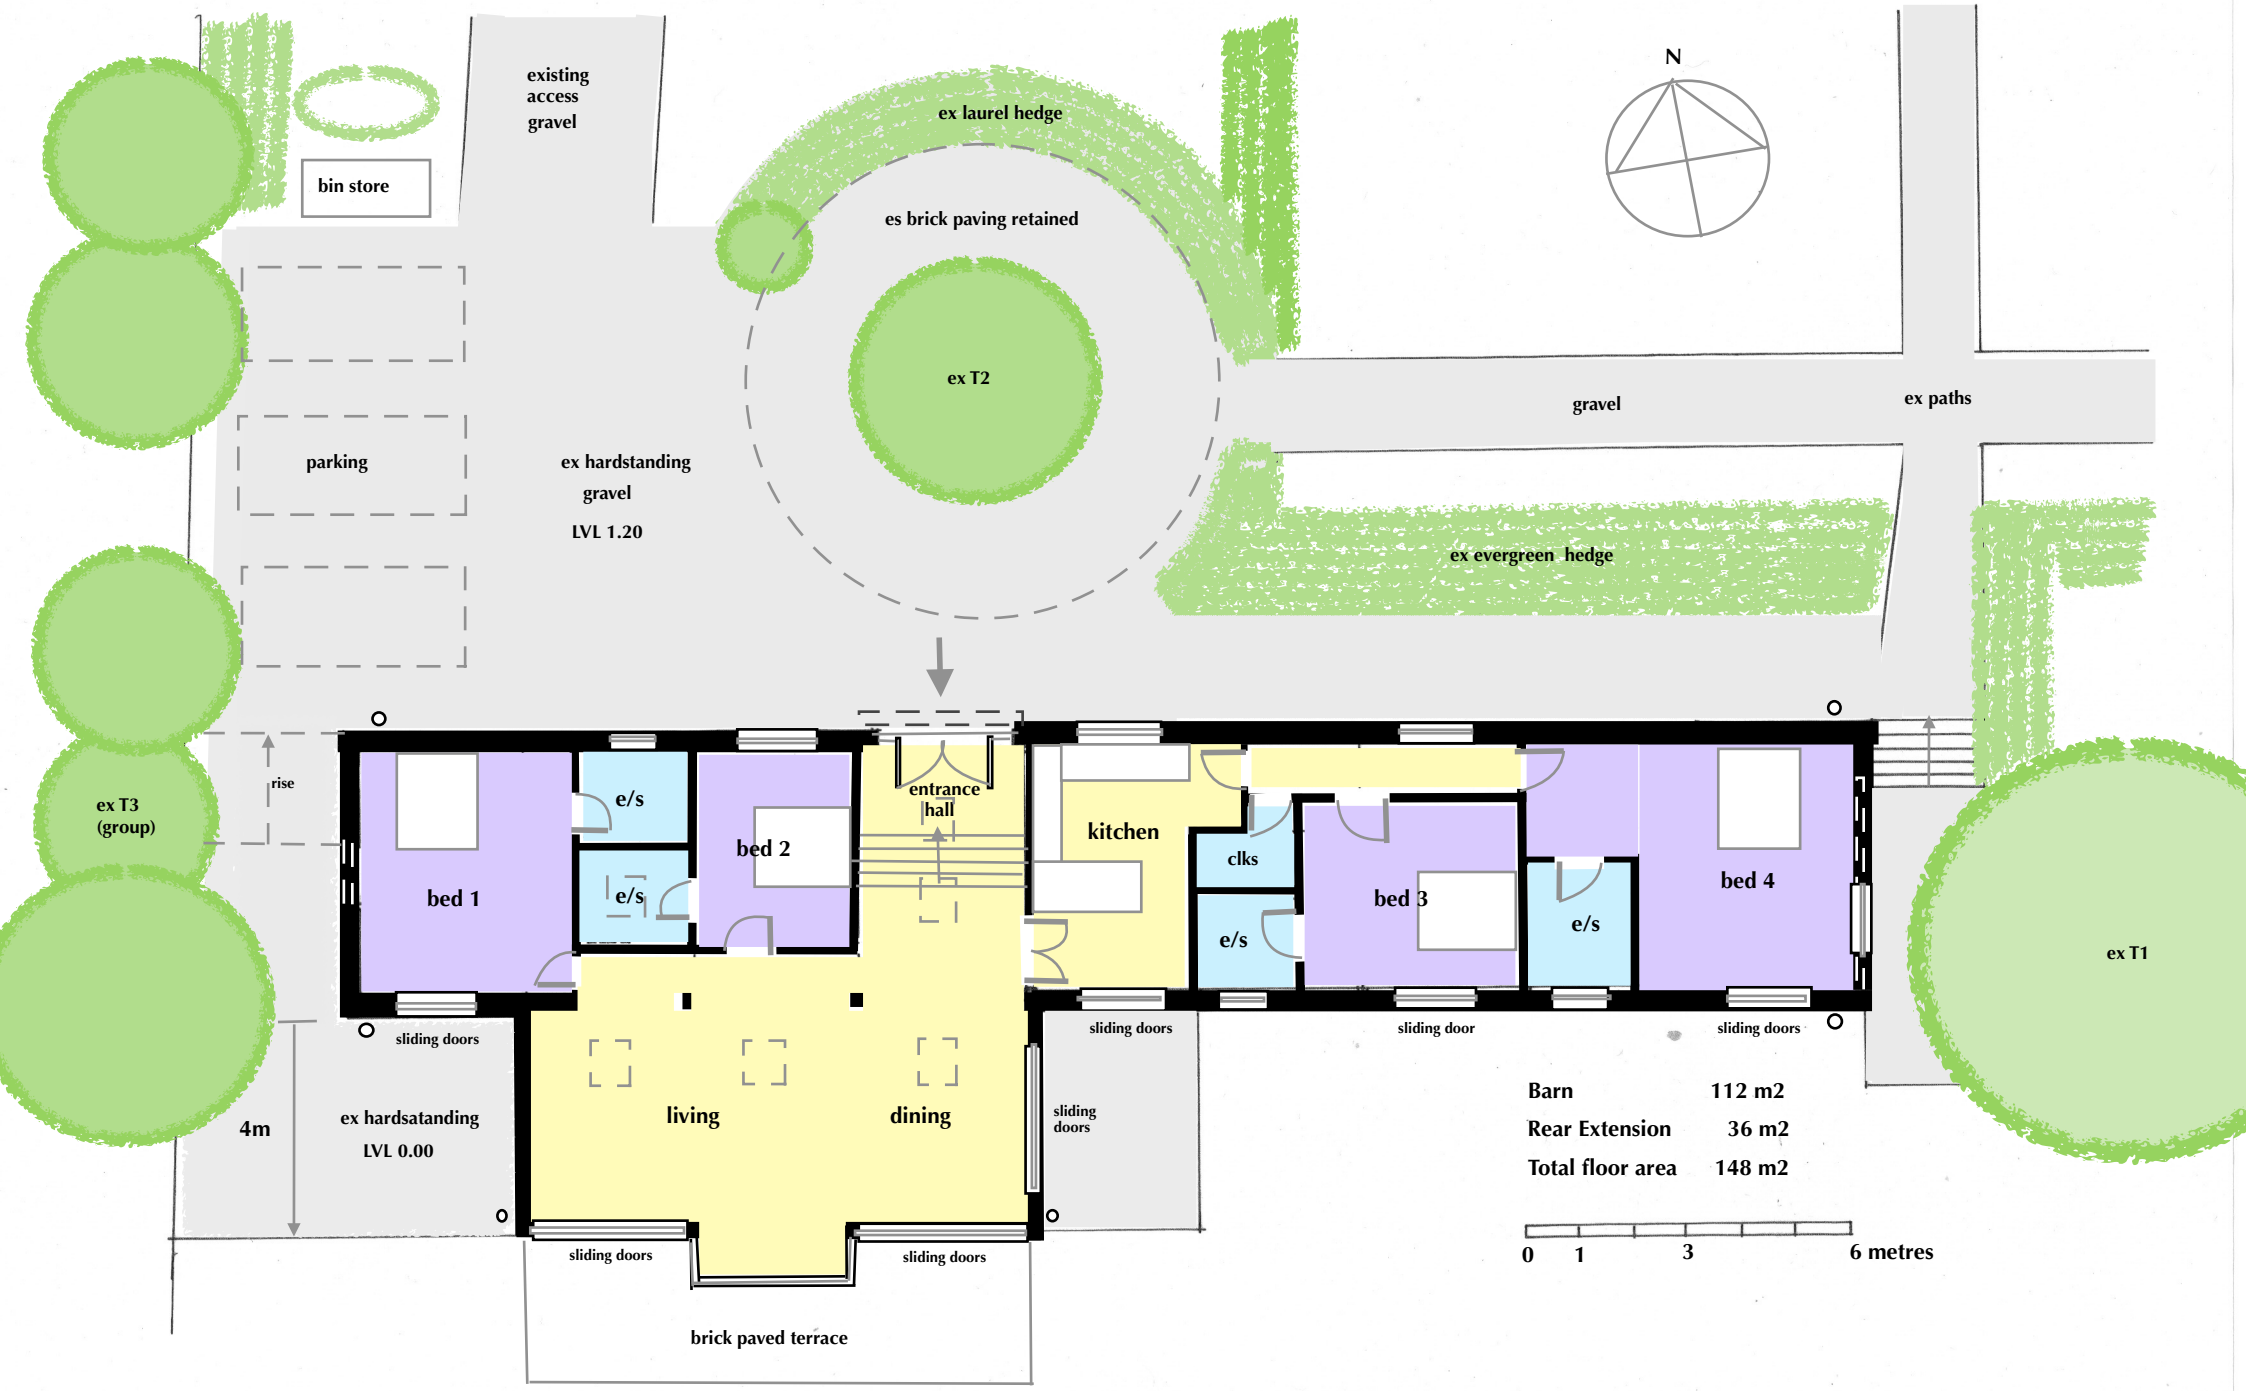

Henfield Lodge Woodmancote **Barn Conversion with Extension** **Ground Floor Plan** **PROPOSED** **1.100 at A3** **0283_07**