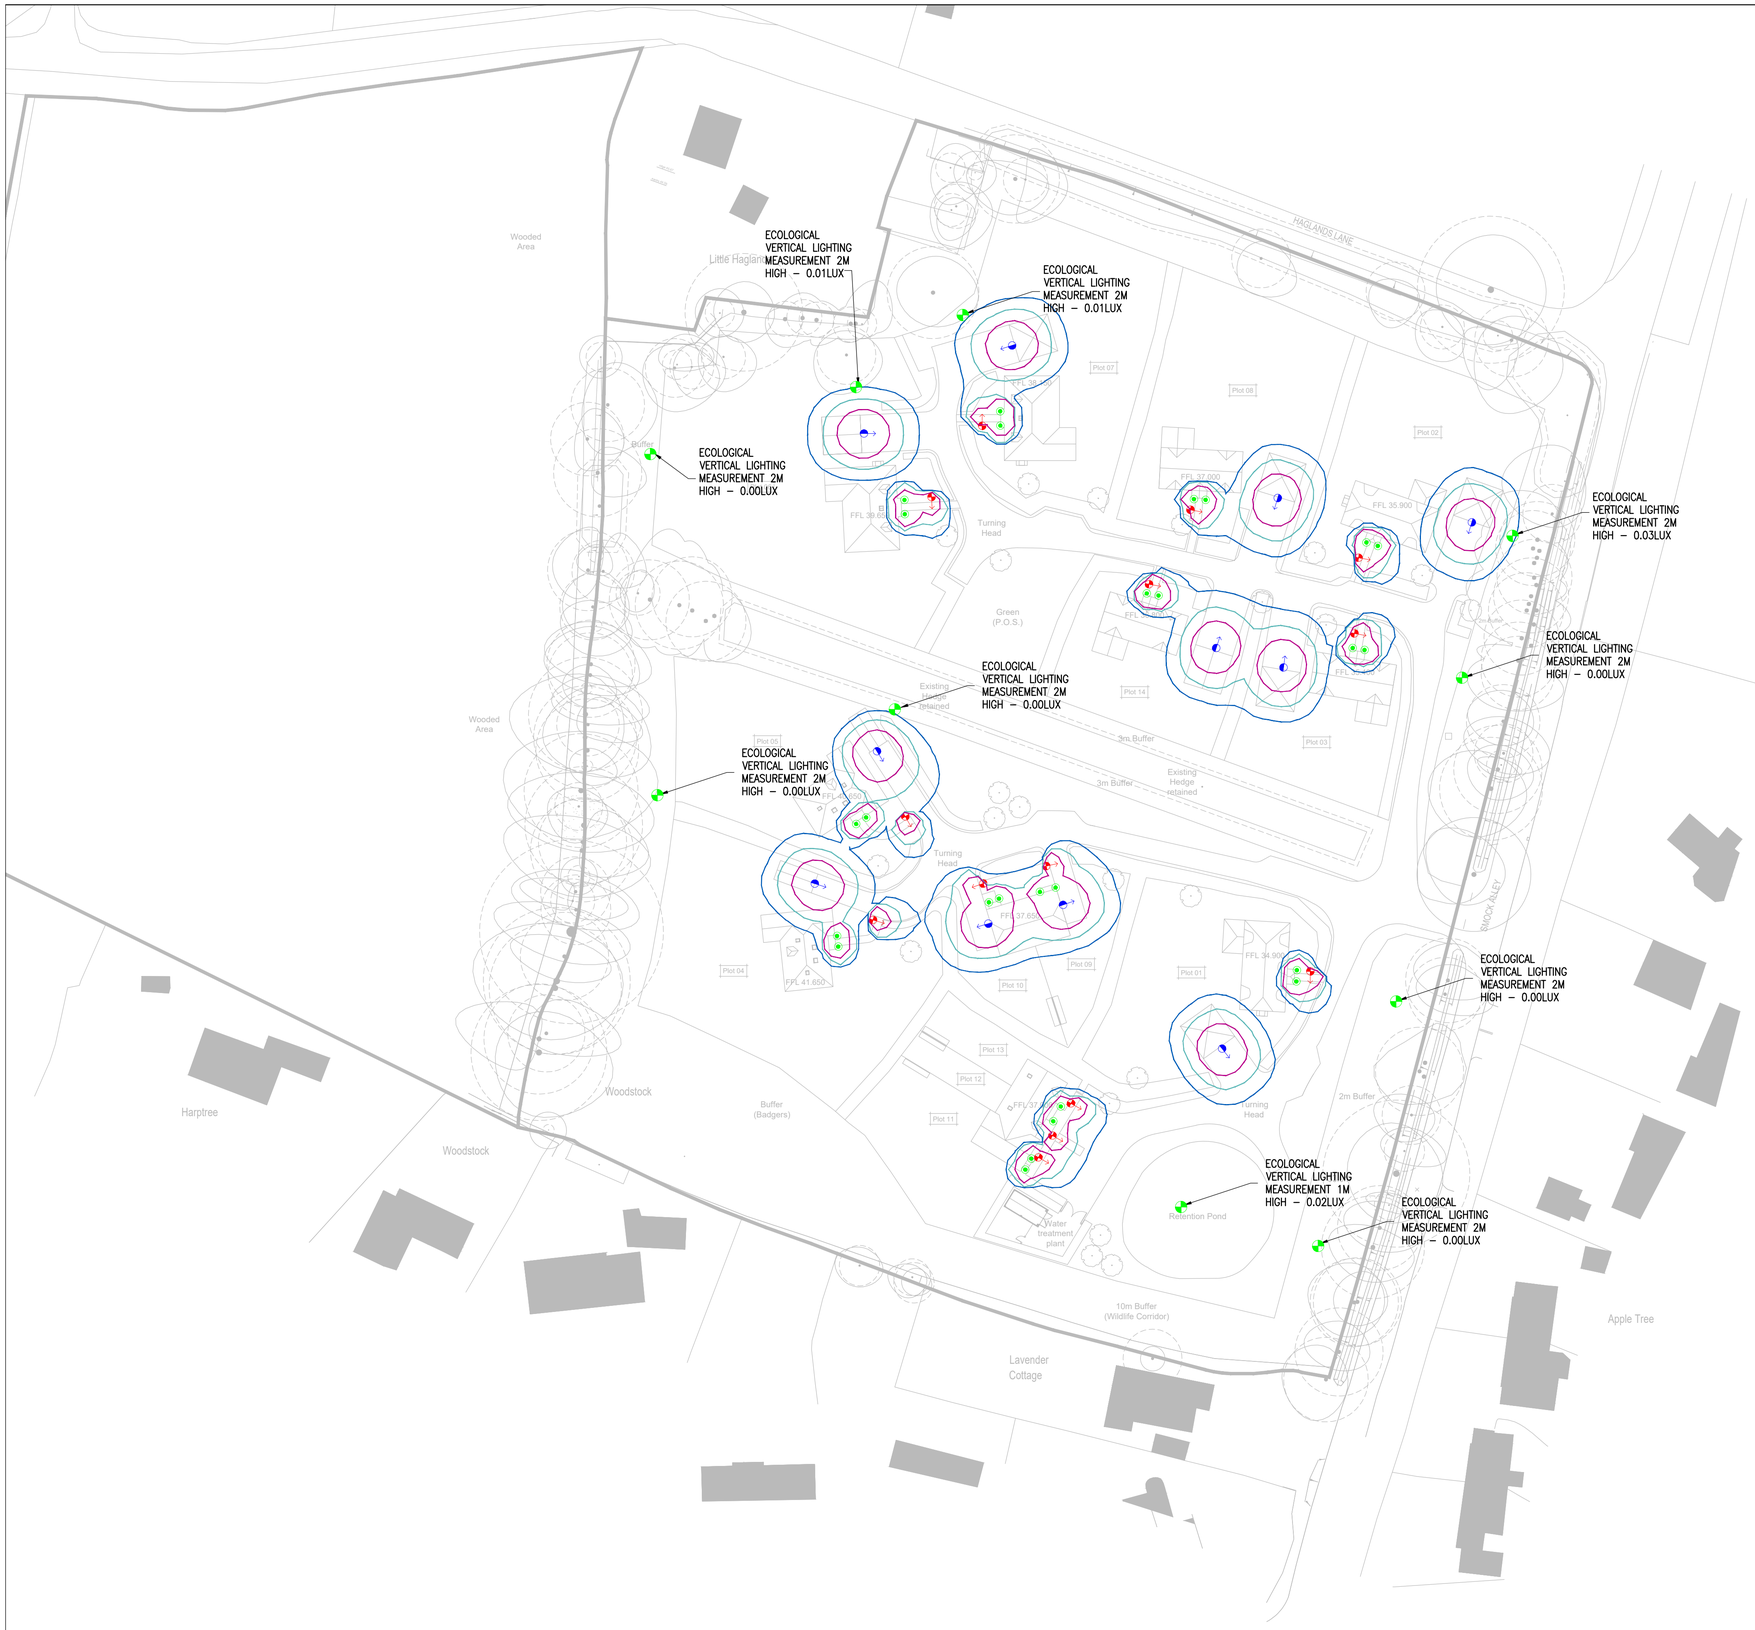


Ordnance Survey, (c) Crown Copyright 2019. All rights reserved. Licence number 100022432

NOTES:

1. DO NOT SCALE THIS DRAWING.

THIS DRAWING IS TO BE READ IN CONJUNCTION WITH REPORT 29875-LIGH-0401

LIGHTING KEY

QUANTITY 11 — PROPOSED FLOODLIGHT FROM TOP OF GARAGE UNIT OR 3m
LANTERN MANUFACTURER: COLLINGWOOD LIGHTING
LANTERN NAME: FL01 CS 30
LAMP TYPE: LED 3000K WARM WHITE
WATTAGE: 10W
OPTIC: 1.10KLM

QUANTITY 14 — PROPOSED LIGHTING BOLLARD
HEIGHT: 1.2m
LANTERN MANUFACTURER: COLLINGWOOD LIGHTING
LANTERN NAME: WOODEN BESPOKE BOLLARD BL03
LAMP TYPE: LED 2700K WARM WHITE
WATTAGE: 5W
OPTIC: 0.16KLM

QUANTITY 26 — PROPOSED DOWNLIGHT ADJACENT TO DOOR
COLUMN HEIGHT: 2m
LANTERN MANUFACTURER: COLLINGWOOD LIGHTING
LANTERN NAME: WL075
INCLINATION: 0°
LAMP TYPE: LED 2700K WARM WHITE
WATTAGE: 6W
OPTIC: 0.51KLM

5.00 LUX ISO CONTOUR
1.00 LUX ISO CONTOUR
0.20 LUX ISO CONTOUR

QUANTITY 10 — ECOLOGICAL LIGHT MONITORING LOCATION

REV:	AMENDMENTS:	DRN:	CHK:	APP:	DATE:
-	FIRST ISSUE	NA	CA	RM	14.07.25

PROJECT:
LAND TO THE WEST OF SMOCK ALLEY, WEST CHILTINGON

DRAWING TITLE:
LIGHTING DESIGN

CLIENT:
CASTLE PROPERTIES LTD

DRAWING NUMBER:
29875_02_100_01

REVISION:	SHEET SIZE:	SCALE:
-		1:500

STATUS:
FOR INFORMATION / APPROVAL

MEC Consulting Group
Birmingham | Brighton | Leicester
Telephone: 01530 264 753
Email: group@m-ec.co.uk
Website: www.m-ec.co.uk

ORDNANCE SURVEY © CROWN COPYRIGHT 2015. ALL RIGHTS RESERVED. LICENCE NUMBER 100055865.