


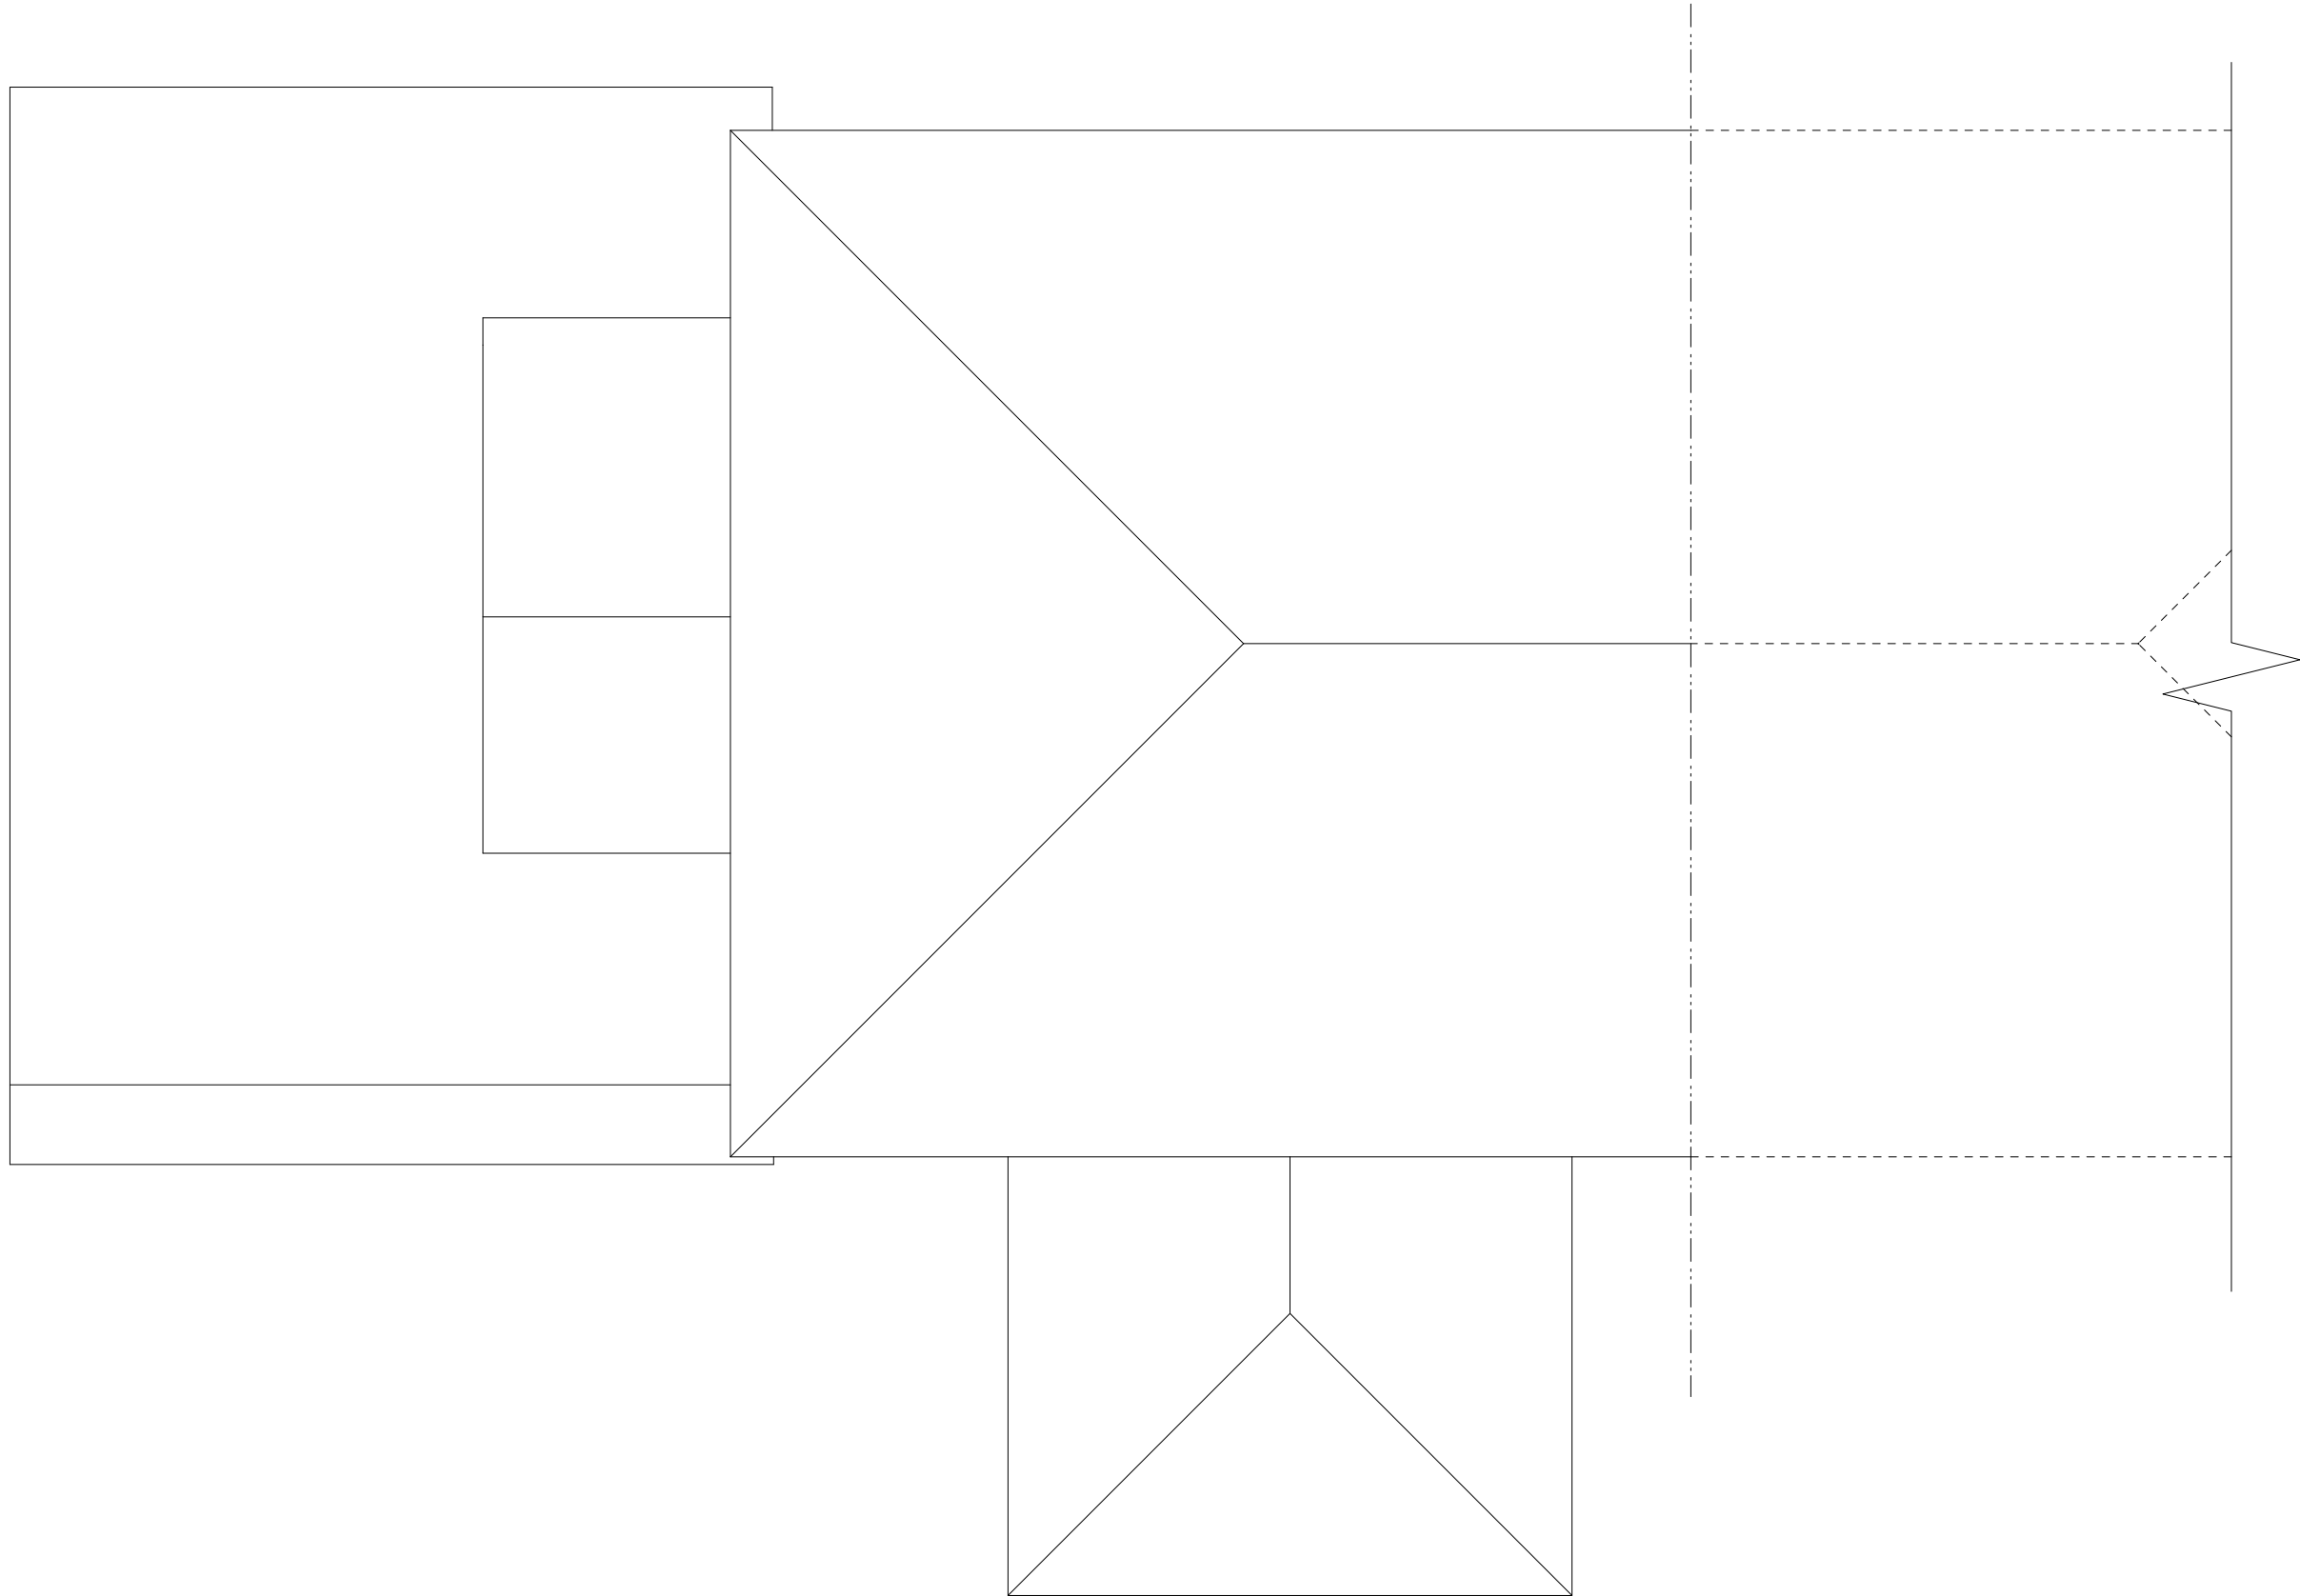

EXISTING ROOF



Sheet No. D 0426/797/05
Scales Page Size A3: 1:50
Notes:
Project Name: Front rear & side single storey extensions to replace existing conserve. & bay window. New GF WC
Date: 16/04/2026
Client: Iebba
Site Address: 1 Hydehurst Cottages Dial Post RH13 8NS
 PB PROPERTIES the design to build on
Paul Maggs MCIAT Hazelwood, Harbolets Road, West Chilton RH20 2LG Tel: 01798 813298 paul@pbproperties.co.uk www.pbproperties.co.uk Drawings produced using Vectorworks CAD. Only written dimensions to be respected. Copyright protected to PB Properties
 CIAT CHARTERED PRACTICE