




Valley gutter

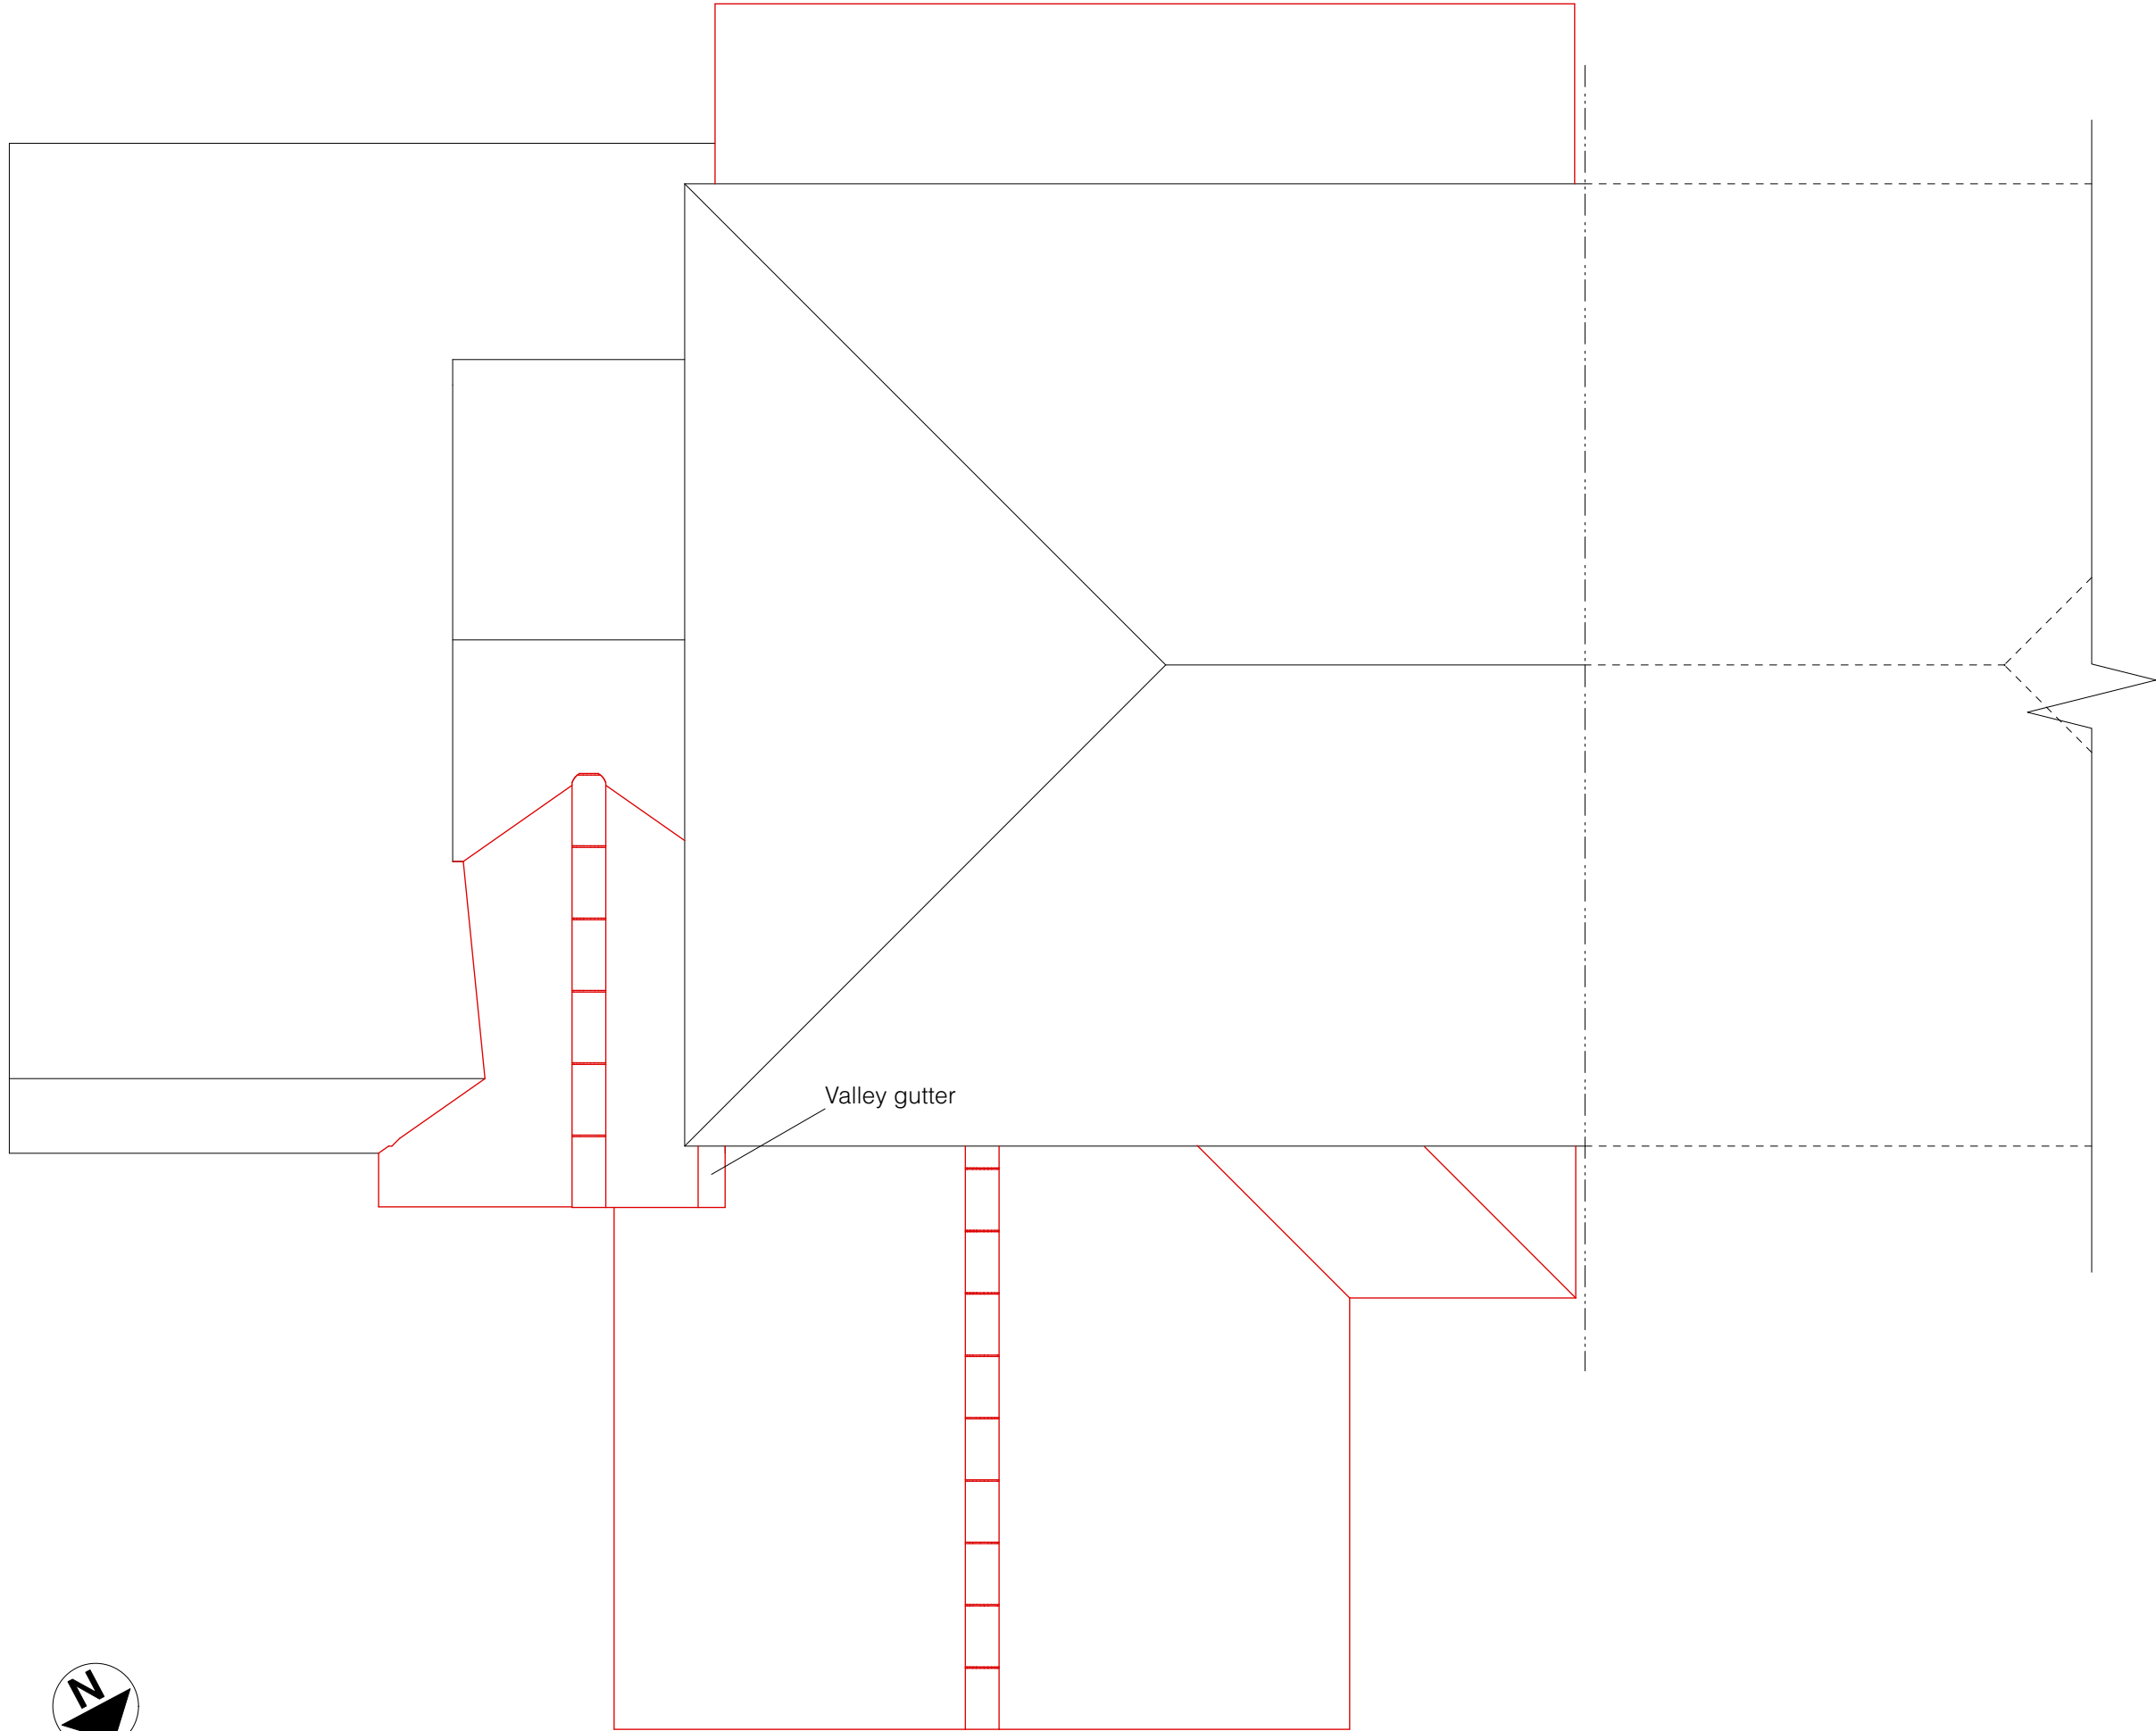

EXISTING ROOF WITH PROPOSED ROOF LINED RED



Sheet No. D 0426/797/06

Scales Page Size A3:
1:50

Notes:

Project Name:
Front rear & side
single storey extensions
to replace existing
conserve. & bay window.
New GF WC

Date: 16/04/2026

Client:
Iebba

Site Address:
1 Hydehurst Cottages
Dial Post
RH13 8NS



Paul Maggs MCIAT
Hazelwood, Harbolets Road,
West Chlittington RH20 2LG
Tel: 01798 813298

paul@pbproperties.co.uk
www.pbproperties.co.uk
Drawings produced using Vectorworks
CAD. Only written dimensions to be
respected. Copyright protected to
PB Properties



CHARTERED PRACTICE