



- * MATERIAL SCHEDULE FOR *
 THE PROPOSED EXTENSION
- WALLS - CLAY BRICKS TO MATCH EXISTING
 - PART DOOR - WHITE UPVC FRAME
 - Roof - BRICK FLAT ROOFING, FELT

SCALE BAR 1:50

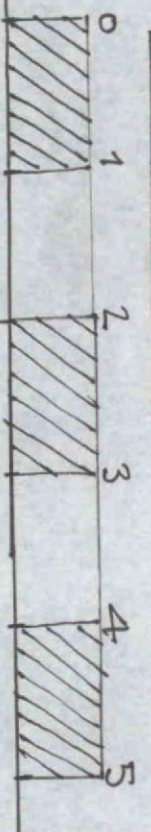

Roof of 26 FURZE ROAD
 FLAT TILES.

Roof of N°
 27 FURZE ROAD

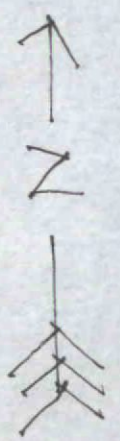

← PARTY WALL
 BETWEEN.

26 + 27 FURZE RD.

EXISTING 1st FLOOR WHITE UPVC FENESTRATION STAY
 AS EXISTING

THE PROPOSED EXTENSION PART

FLAT ROOF OVER THE UTILITY ROOM.

FLAT ROOF OVER THE OUTSIDE STORE.


HDC REF DC/26/0582

SCALE 1:50

EXISTING FENESTRATION
 TO BE REMOVED

EXISTING OUTSIDE
 STORE.

DOOR WILL MATCH THE ABOVE

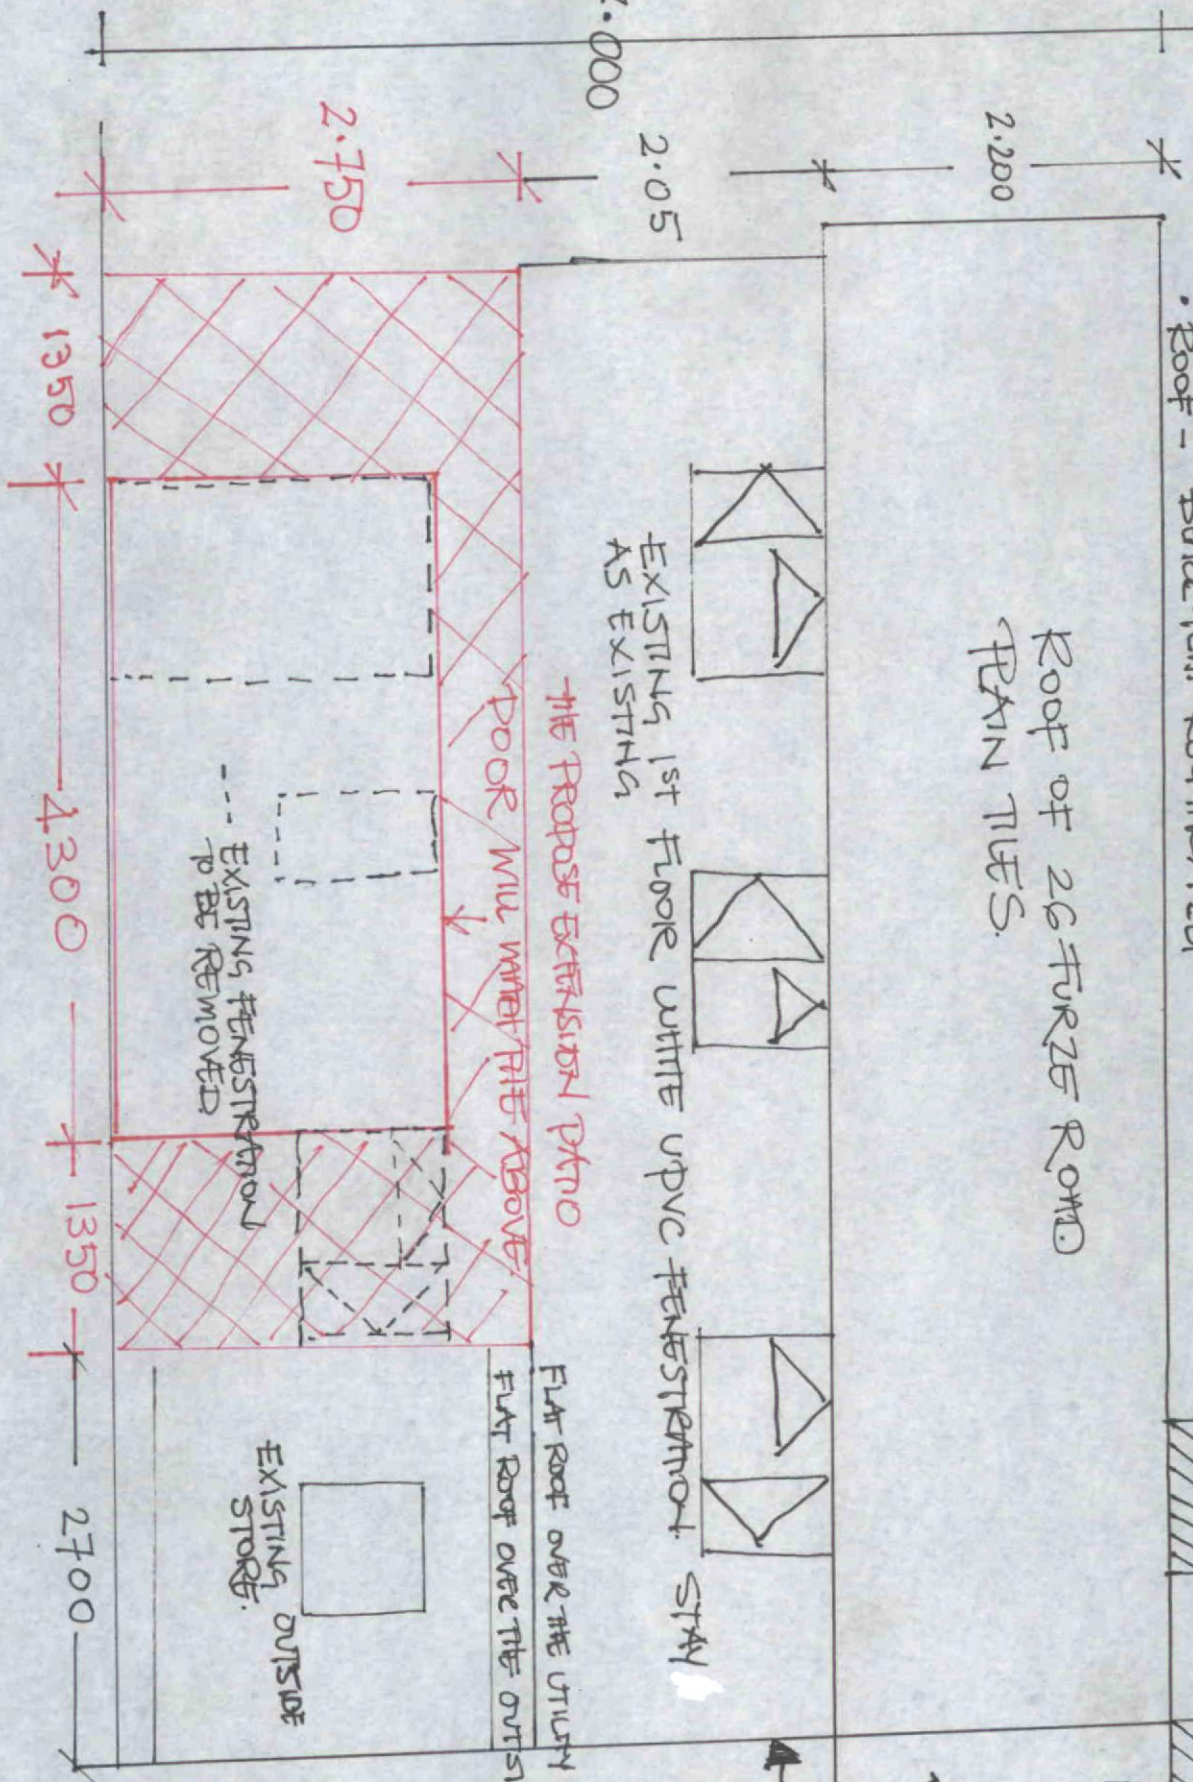

26 FURZE ROAD.
 RUDQWICK RH123ES
 WEST (REAR)
 ELEVATION SHOWING
 THE PROPOSED
 EXTENSION IN RED
 DRAWN 'G
 21.04.2026