




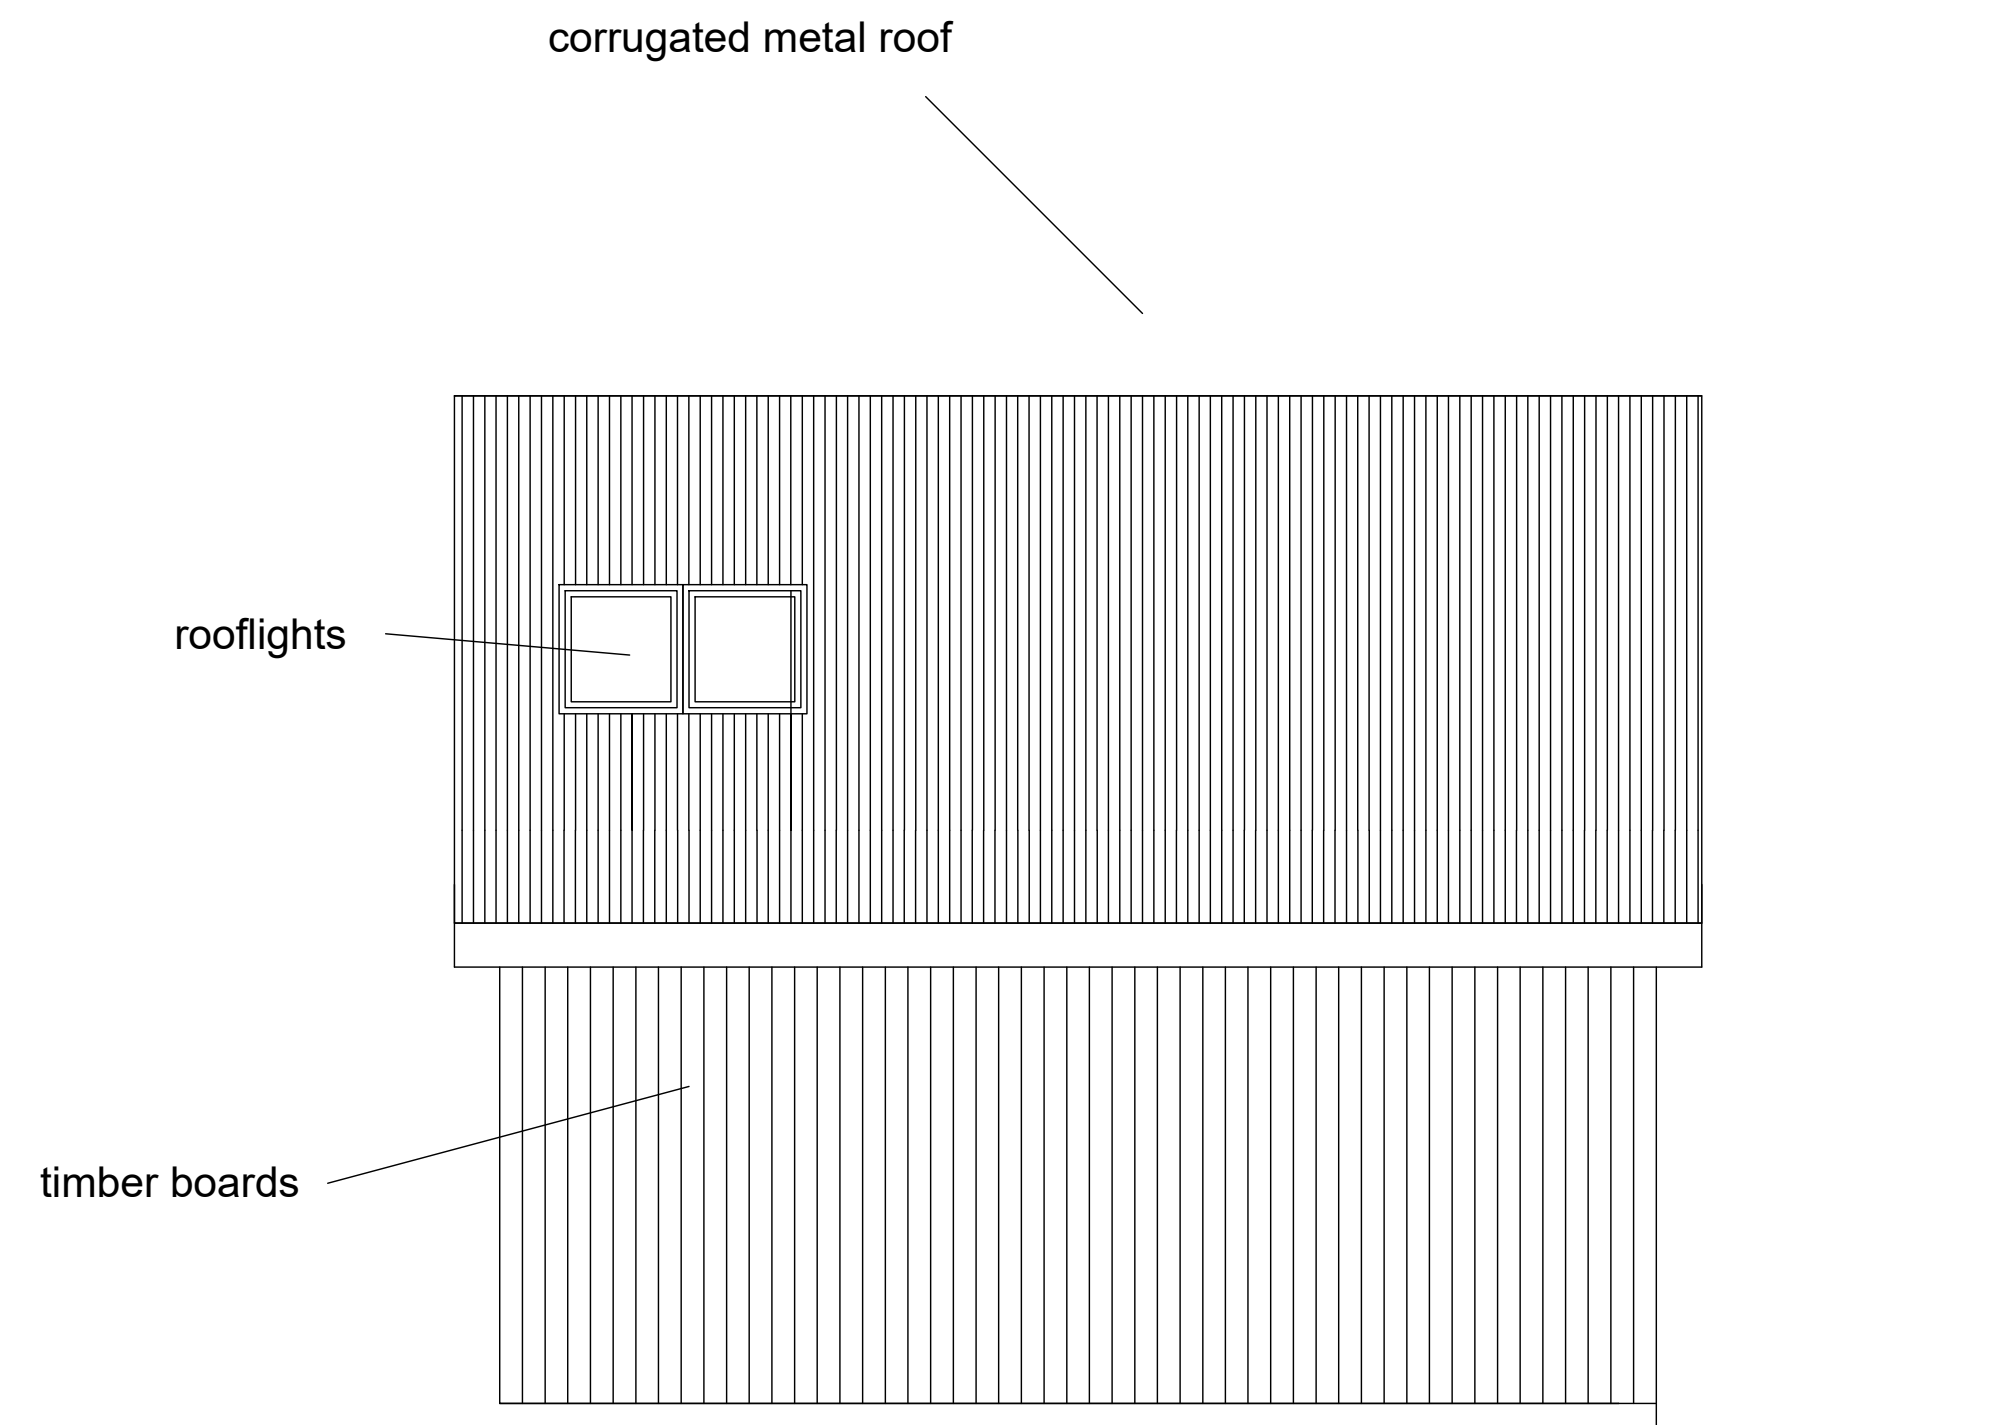


Side Elevation (East)

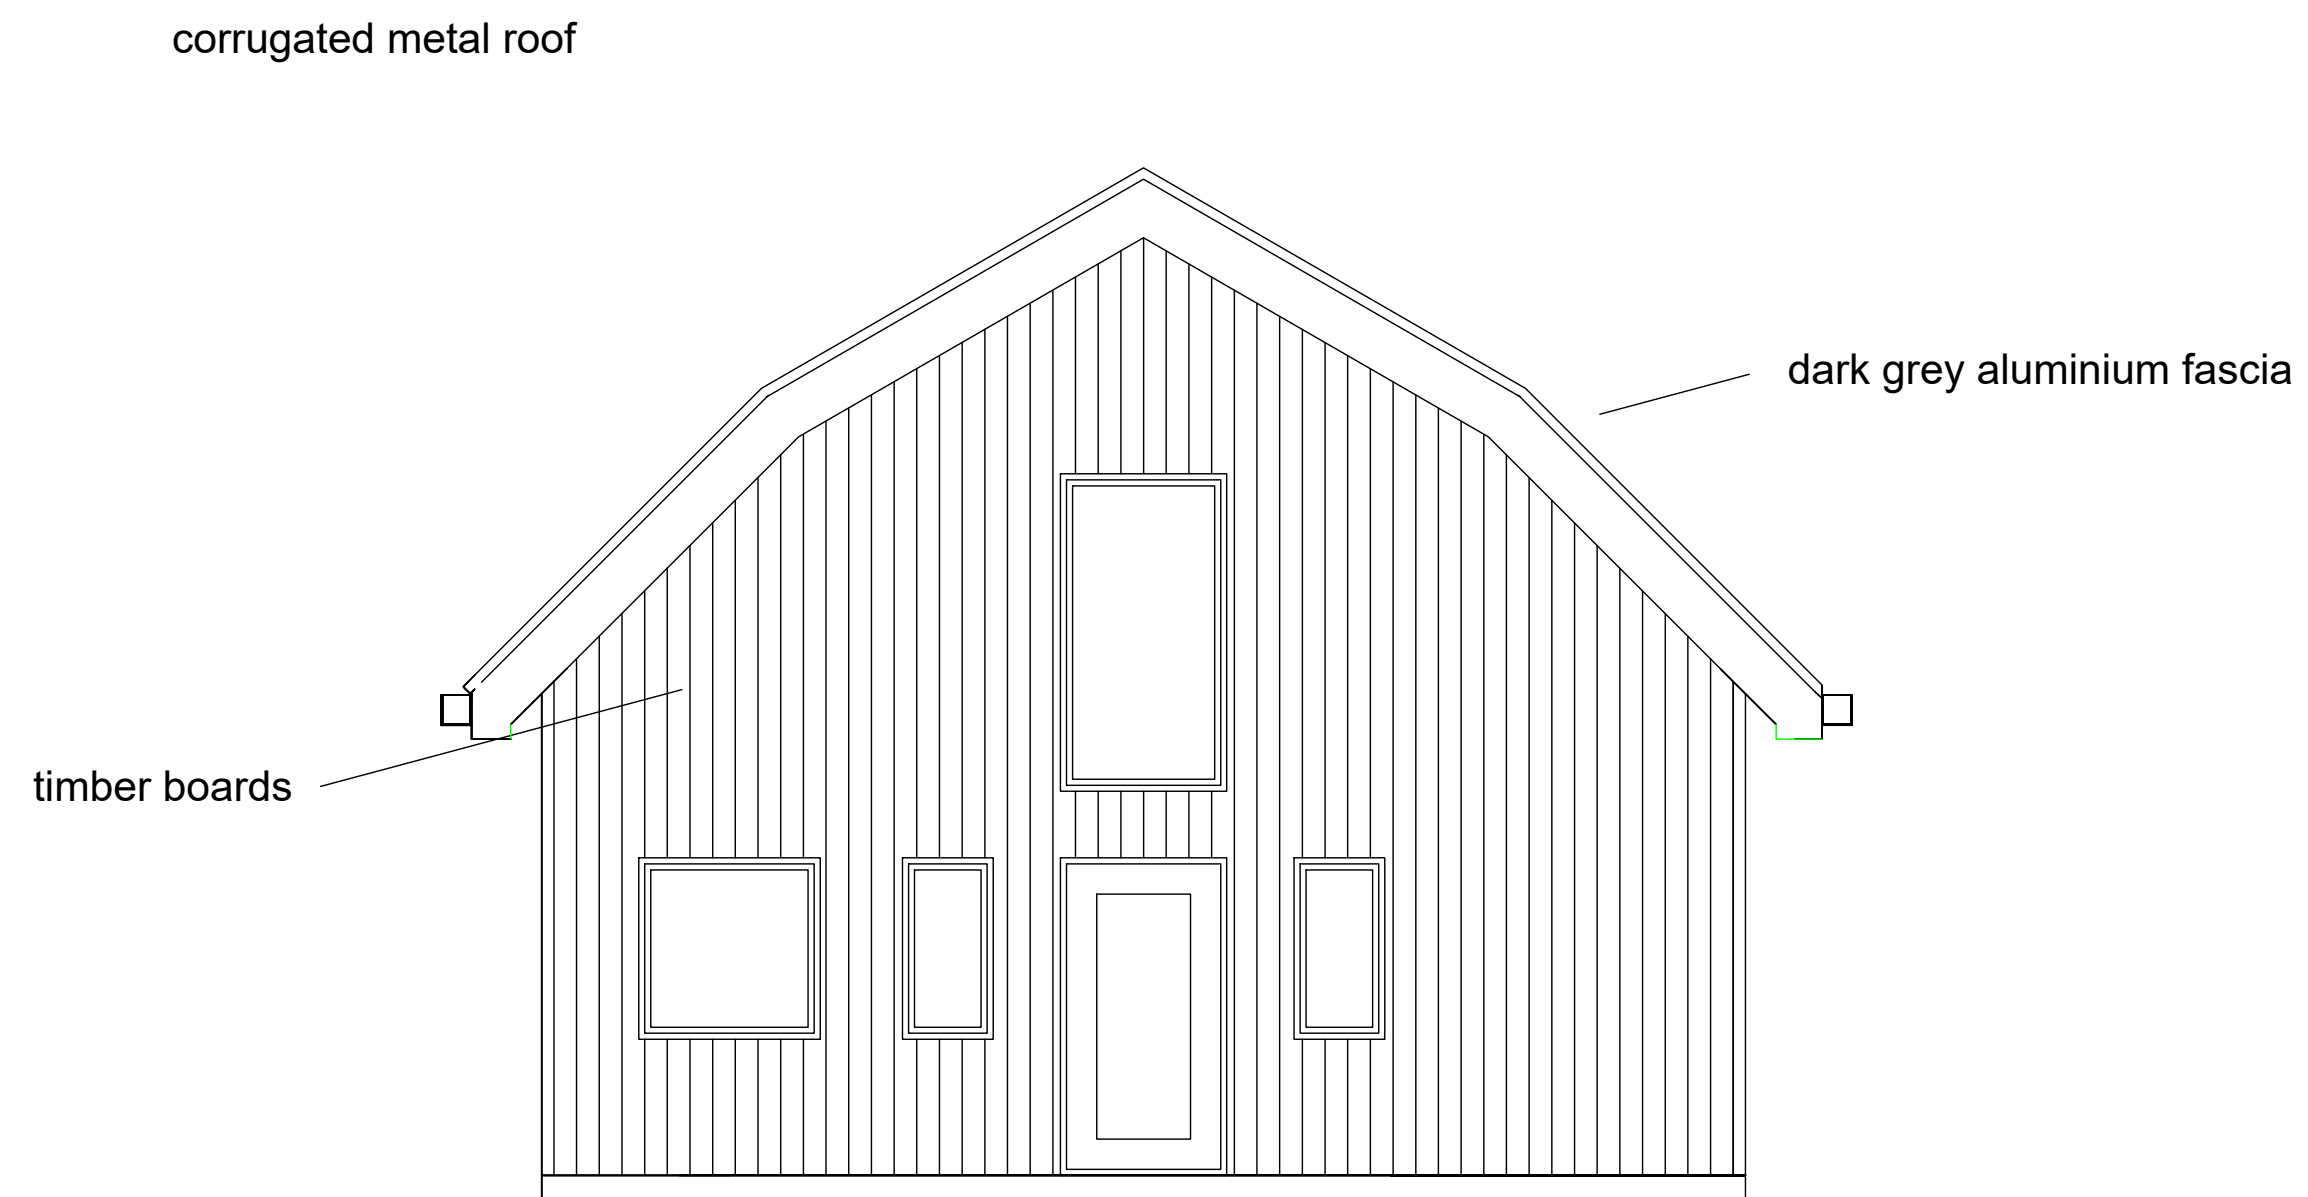

Front Elevation (North)

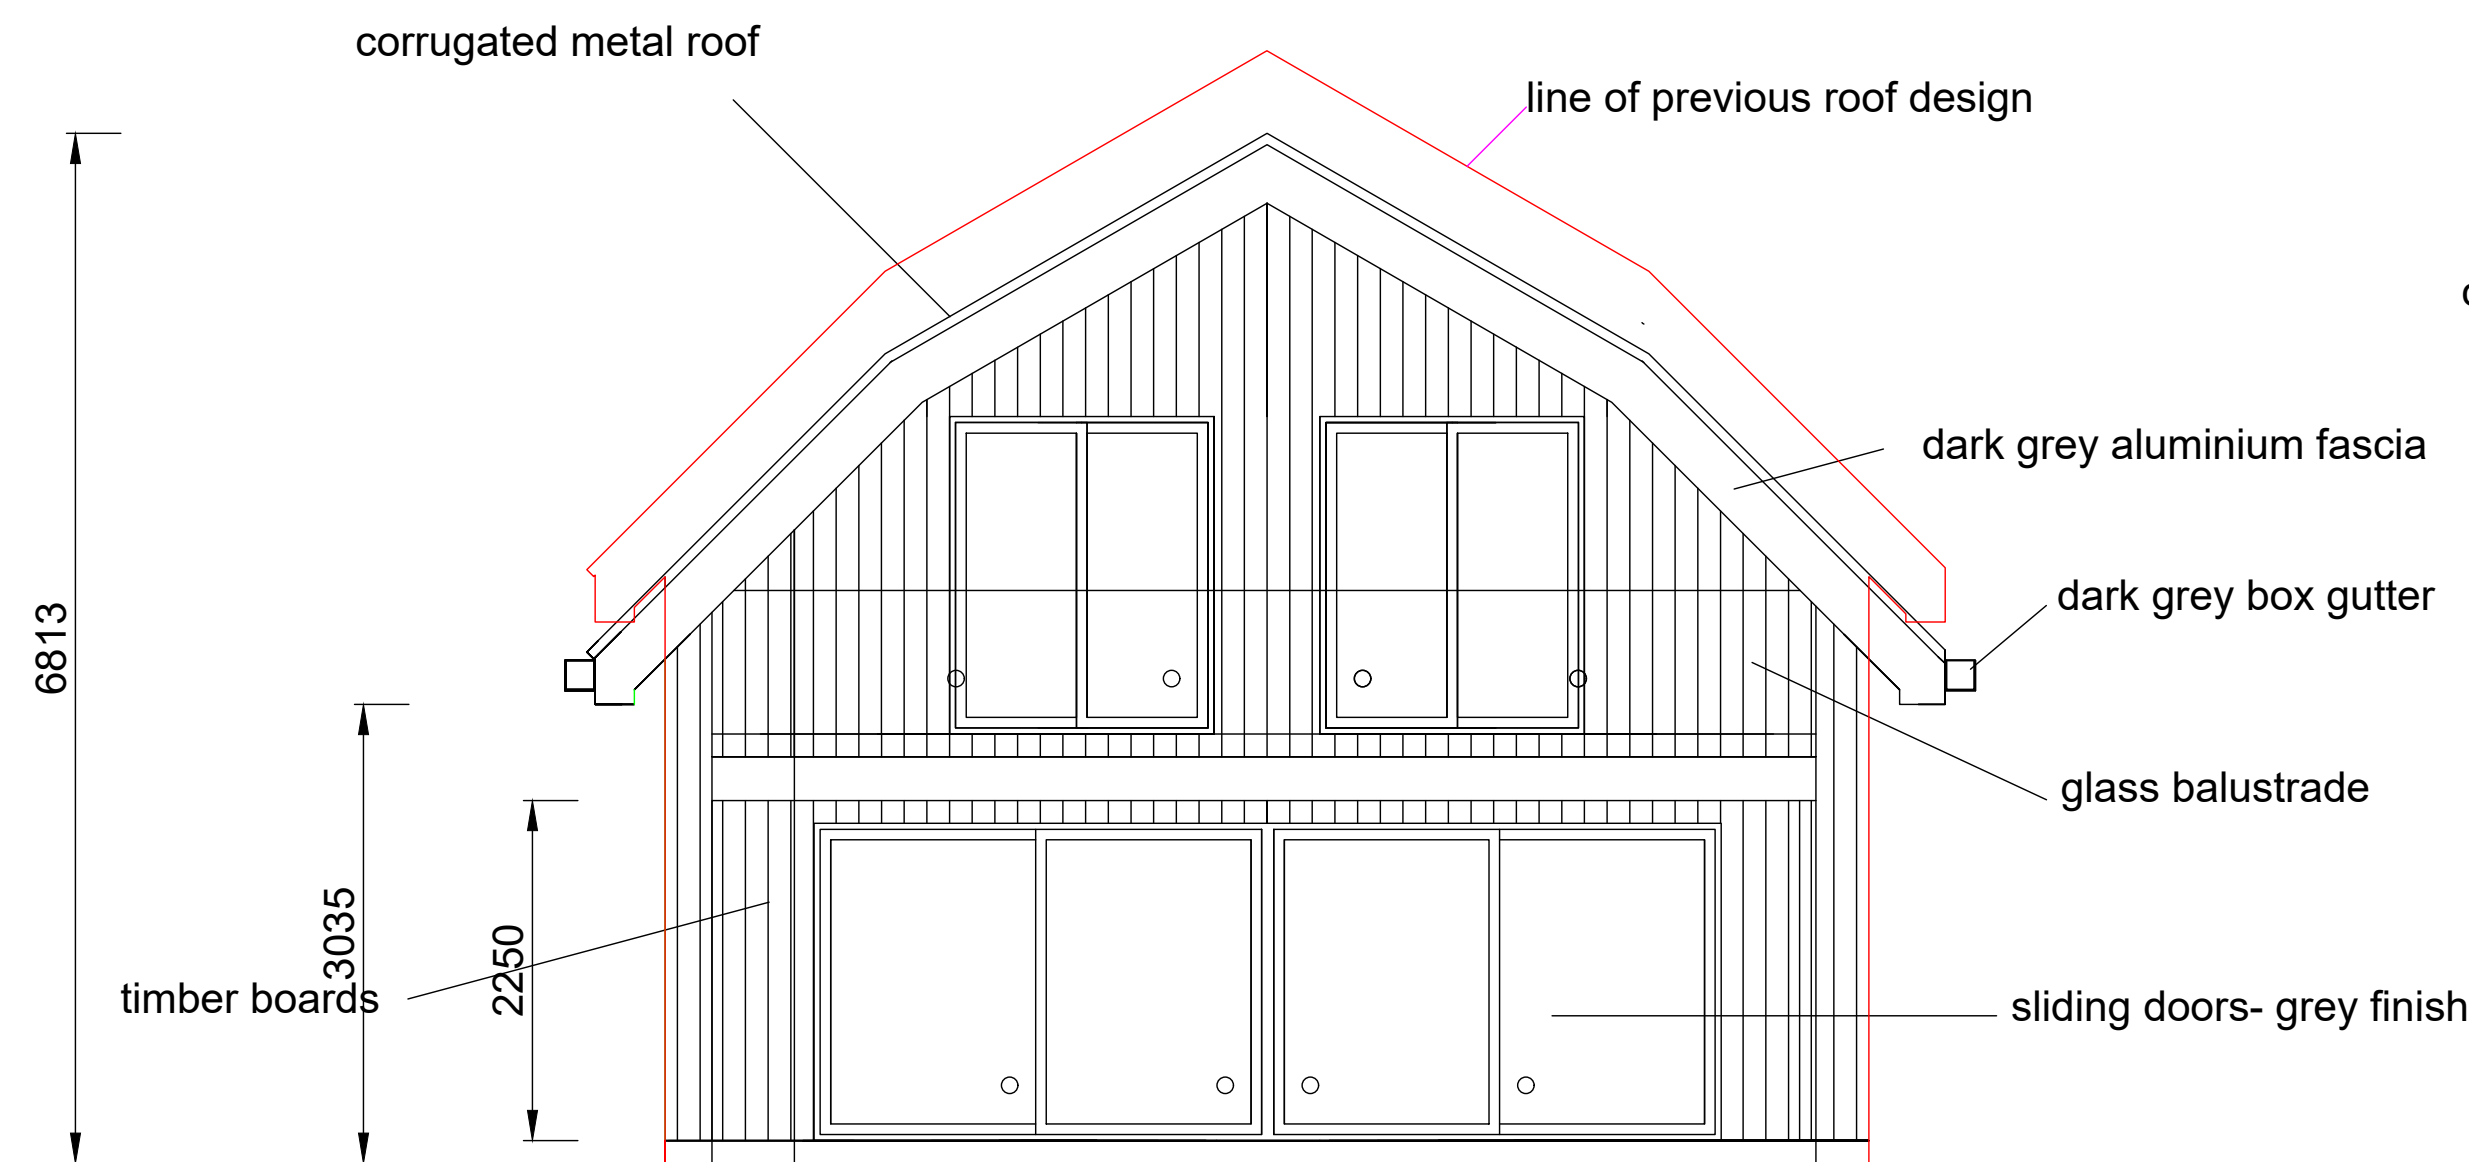

Rear Elevation (South)

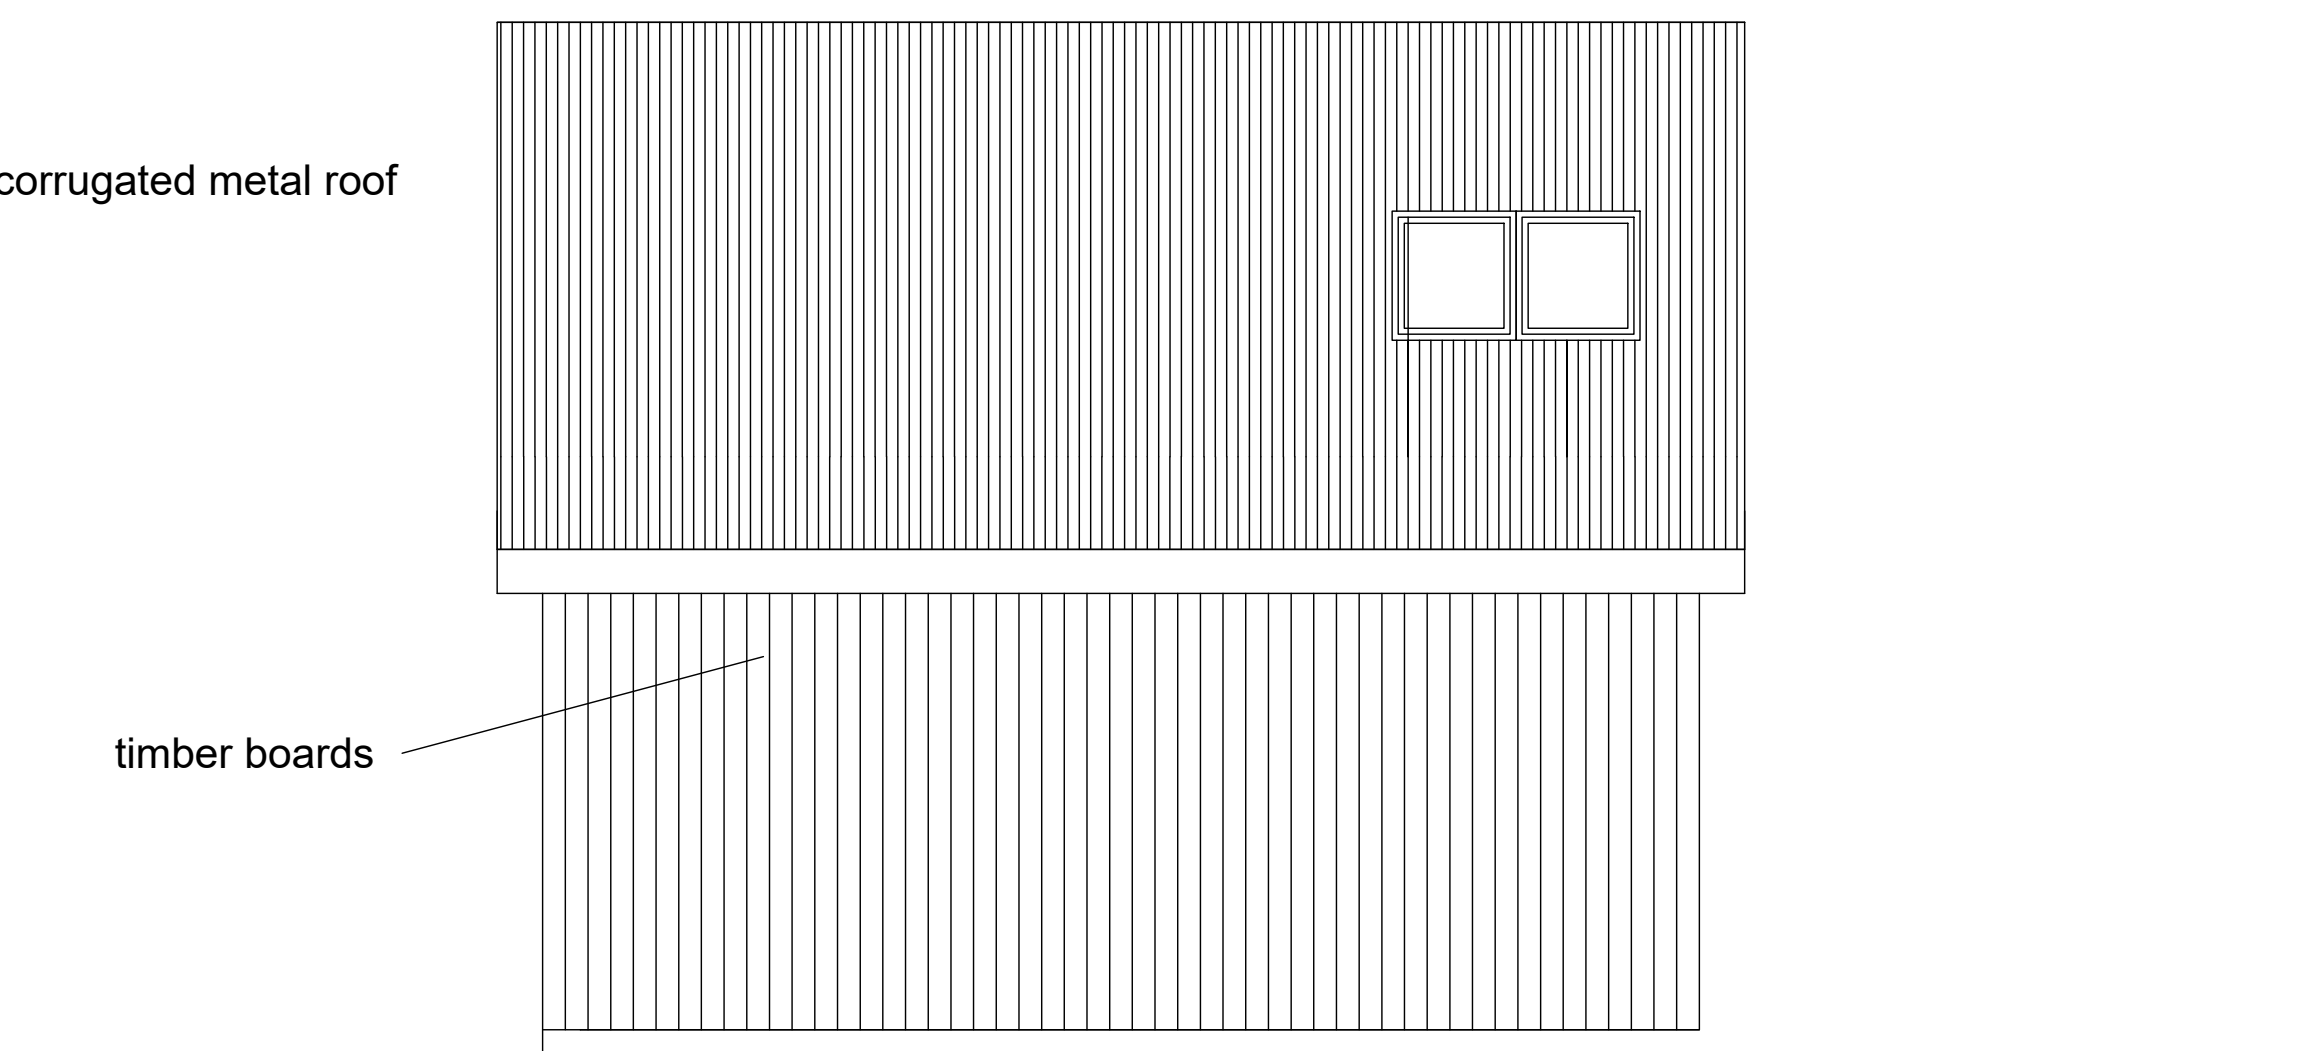

Side Elevation (West)

