


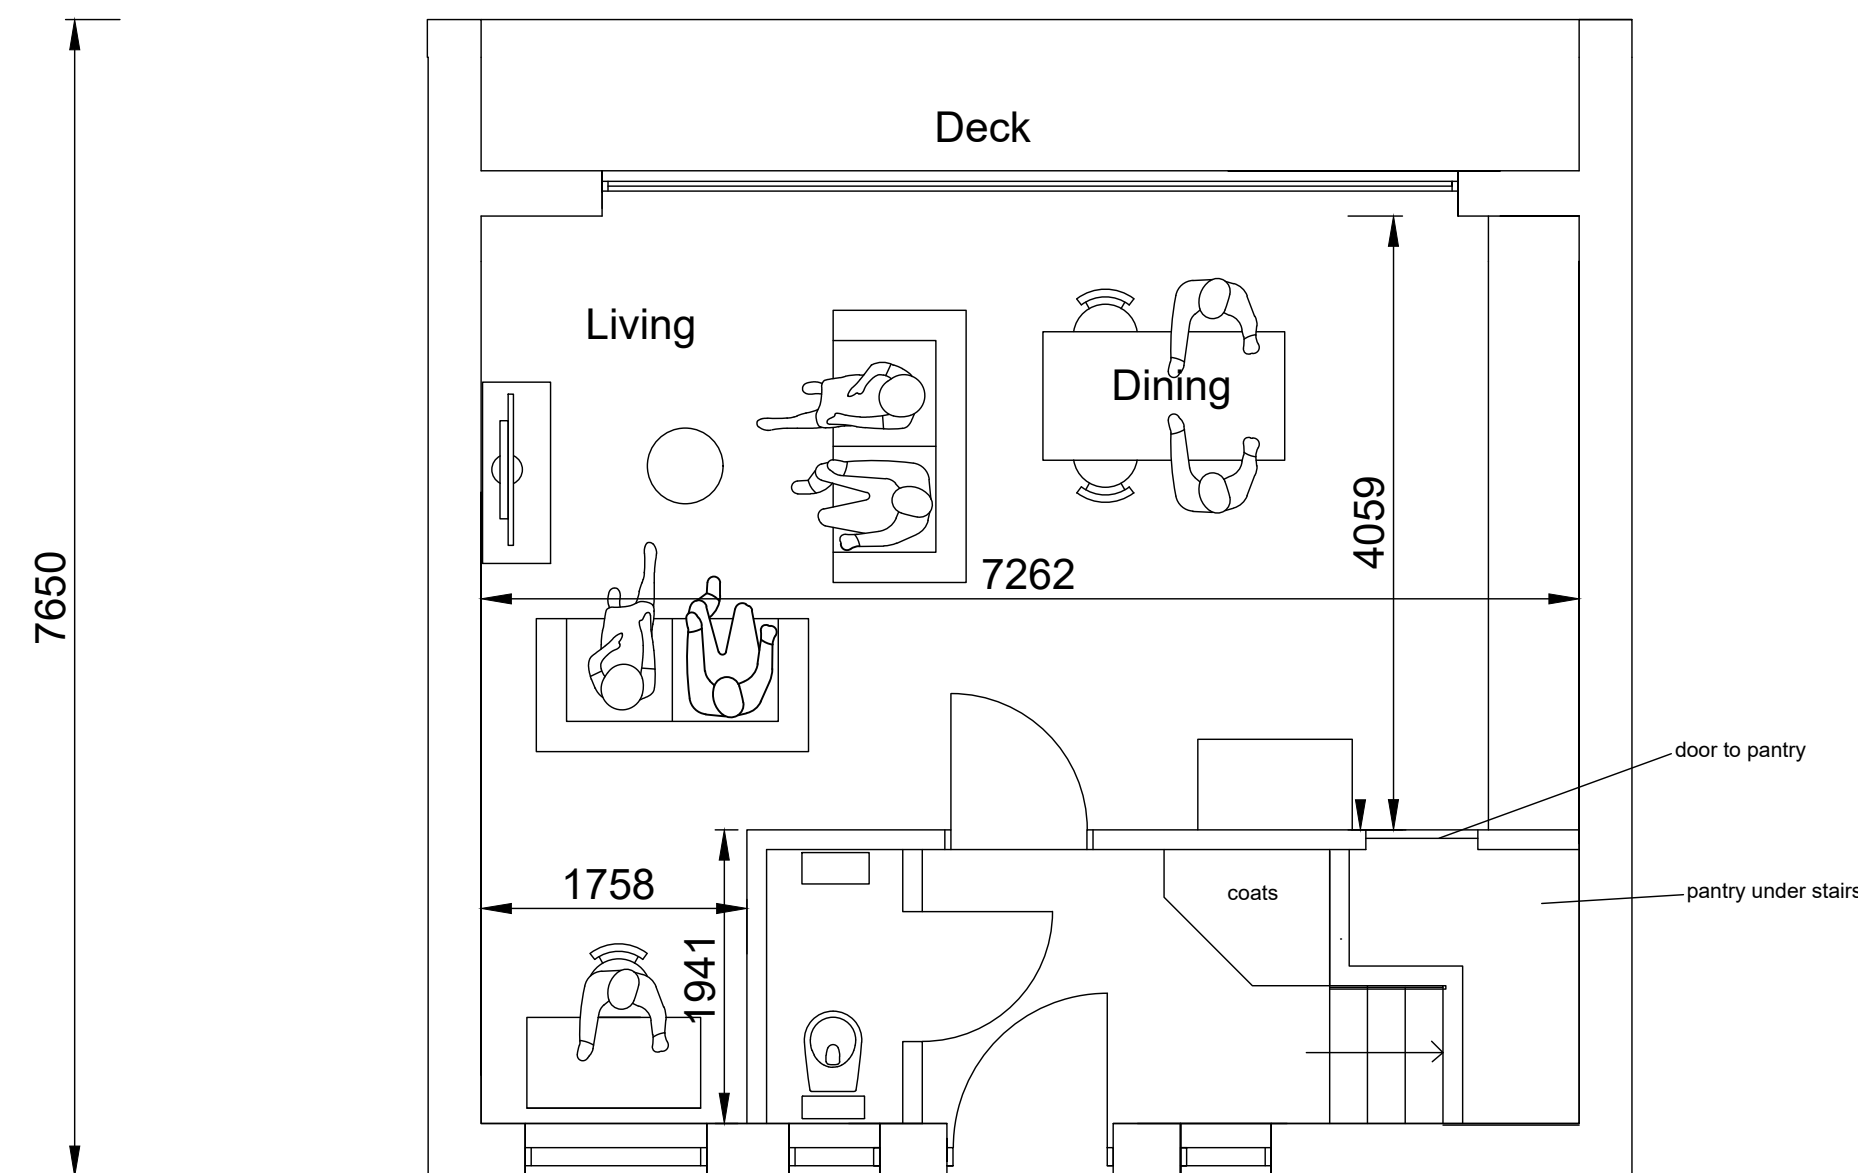


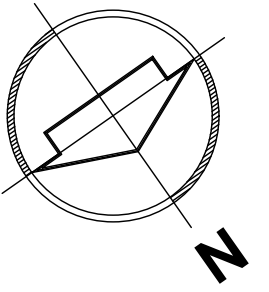

GROUND FLOOR
GIA= 43.5 sqm

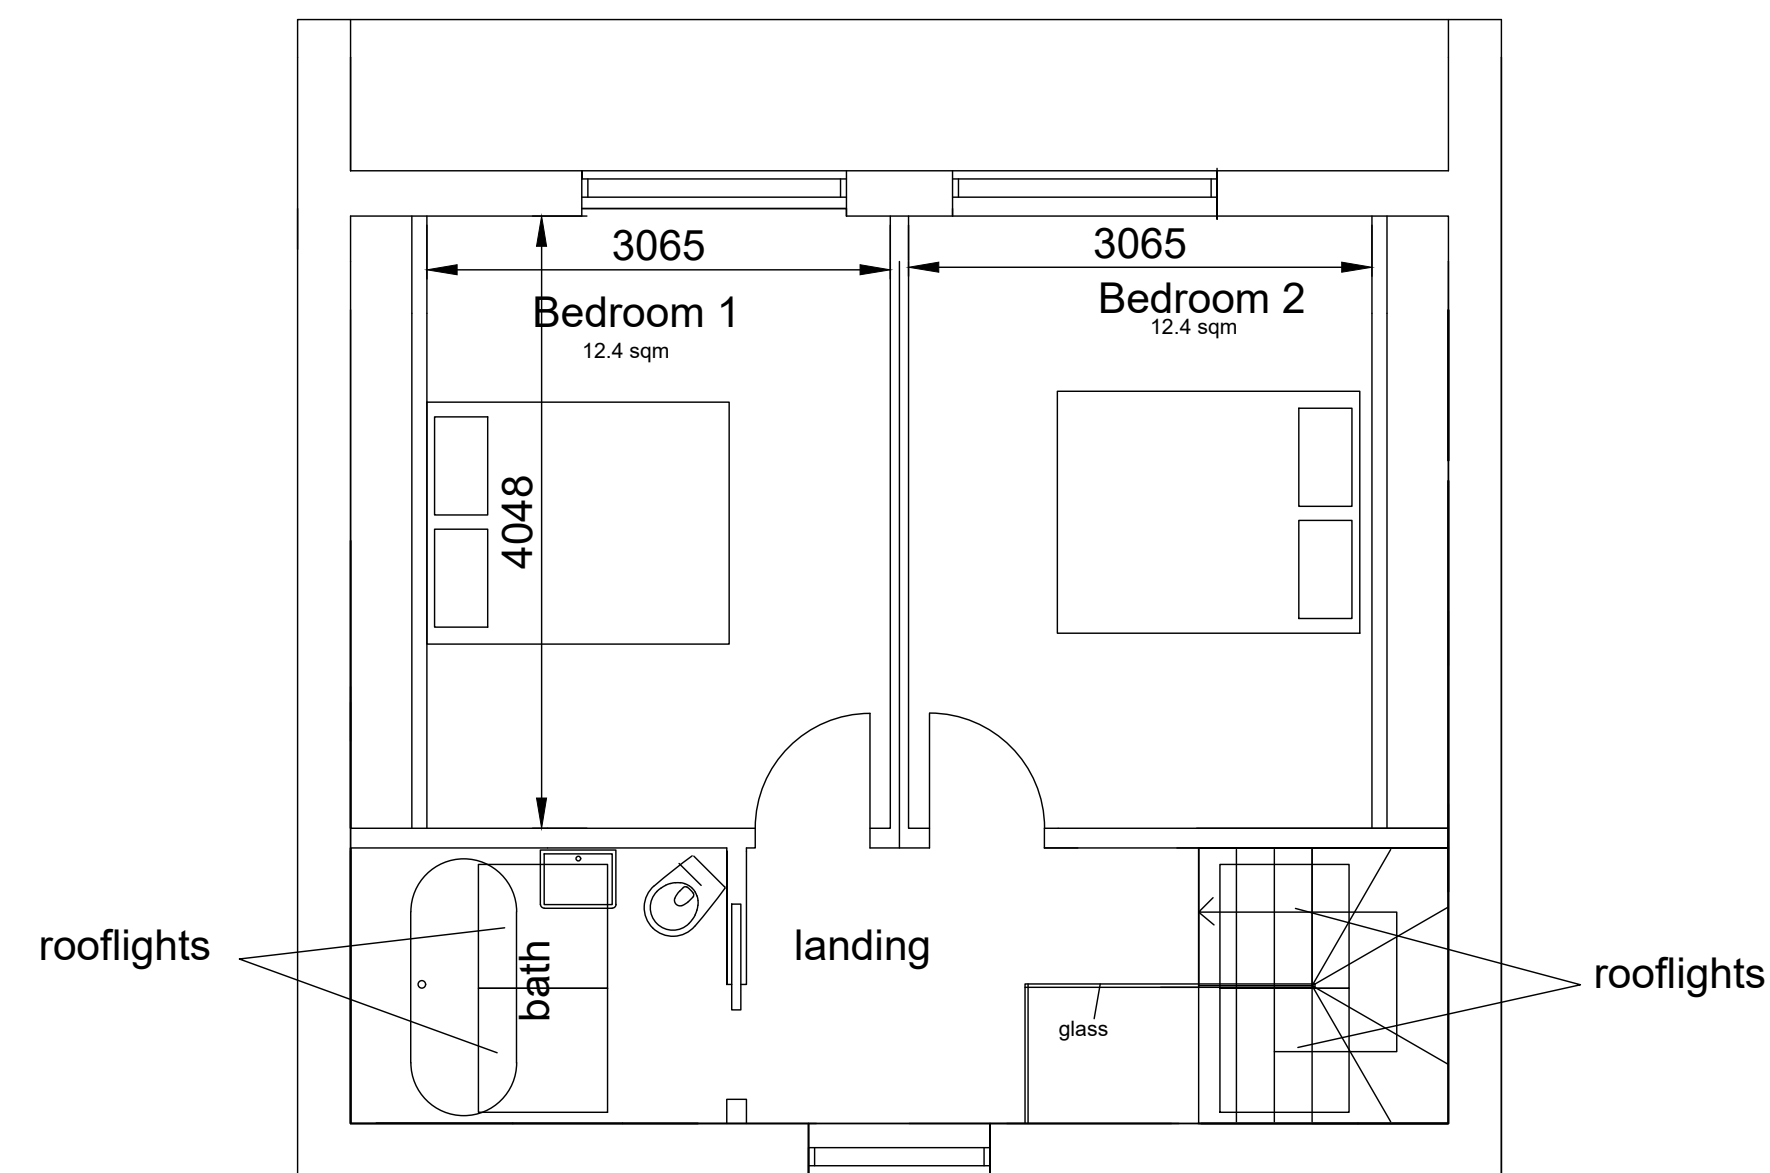

FIRST FLOOR
GIA= 37.4 sqm

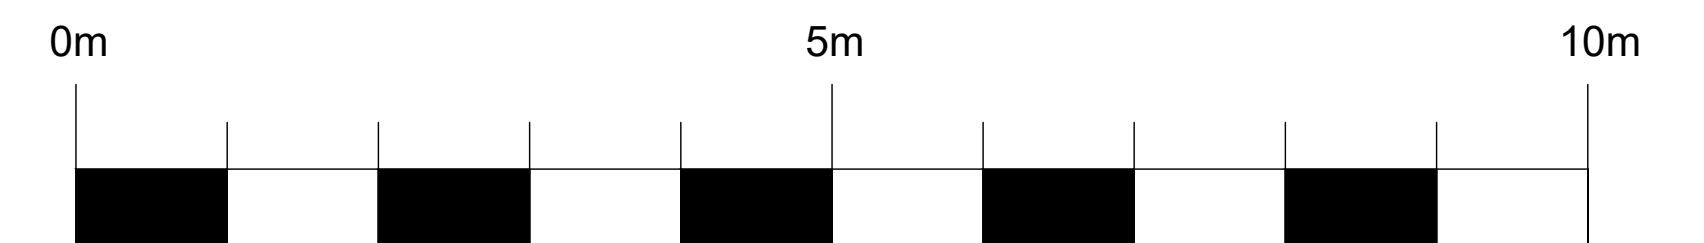

Scale Bar 1:50

Project

Tool Shed Cottage Mill Farm Mill Lane Itchingfield Horsham RH13 0NP

Scale/ Date

1:50 August 2025 @ A1

Drawing Title

PROPOSED PLANS

D980/06G