
SITE LOCATION

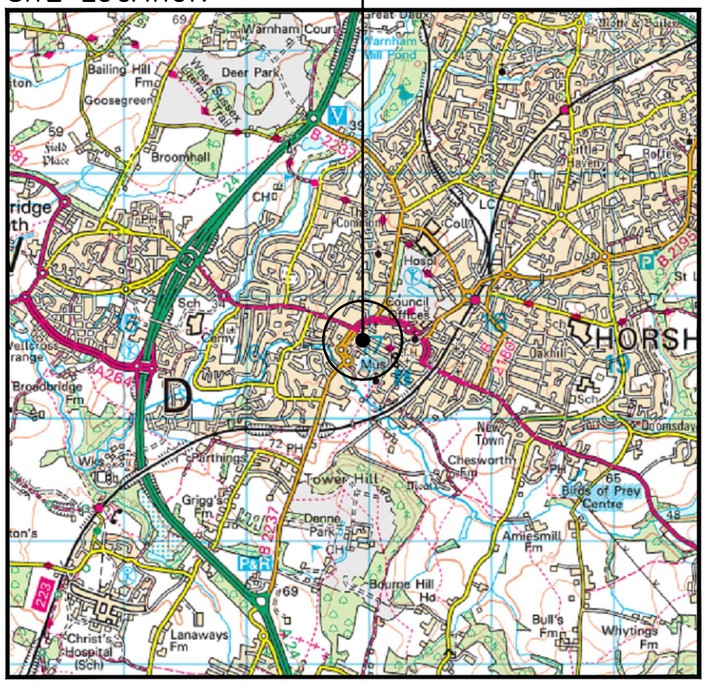


SITE LOCATION
(Scale 1:50000)
Ordnance Survey map extract
based upon Landranger map series
with the permission of the controller of
His Majesty's Stationery Office
Licence No. 100022432
Crown copyright.


0 500 1000 1500 2000 2500m
1:50000



SITE PHOTOGRAPH

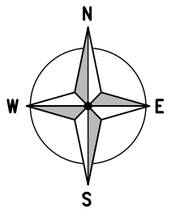

SITE LOCATION
W3W COMPOUND
BARN.SKIP.YOUTH

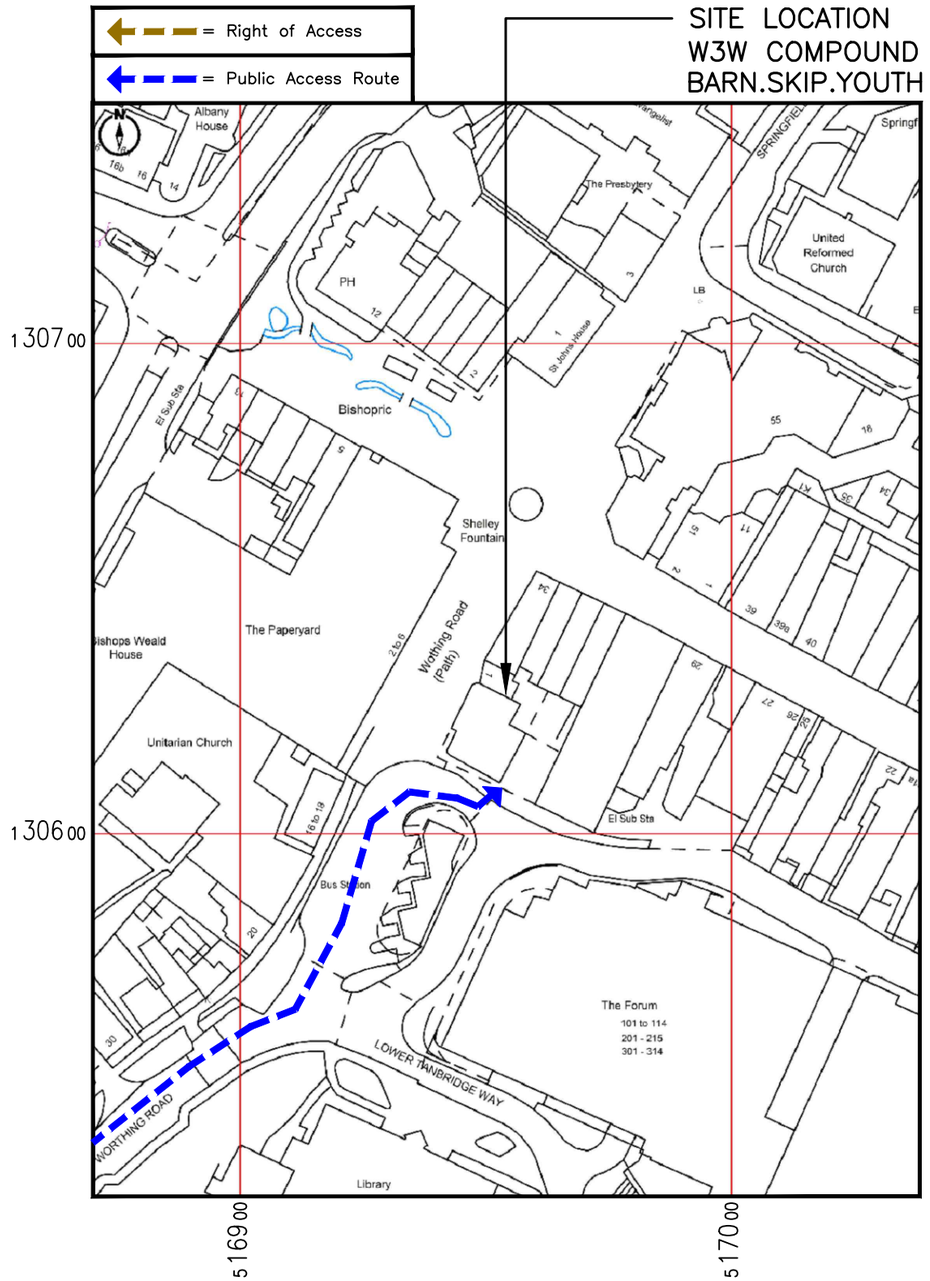

DETAILED SITE LOCATION
(Scale 1:1250)
Based upon Ordnance Survey map extract
with the permission of the Controller of
His Majesty's Stationery Office.
Crown copyright.
Licence No. 100022432

0 12.5 25 37.5 50 62.5m
1:1250

ALL DIMENSIONS ARE IN mm UNLESS NOTED OTHERWISE

N.G.R	E: 516958	N: 130626	

DIRECTIONS TO SITE:

ENTER M23 FROM SAXON RD, STREET HILL, BALCOMBE RD/B2036 & EXIT 10A, HEAD NORTH ON ALFRED CL TOWARD HAROLD RD3, CONTINUE ON M23. TAKE A264 TO CRAWLEY RD/B2195, MERGE WITH M23. AT JUNCTION 11, TAKE A264 EXIT TO HORSHAM/PEASE POTTAGE SERVICES, AT PEASE POTTAGE INTERCHANGE, TAKE 3RD EXIT ONTO A264, AT TOLLGATE HILL ROUNDABOUT, TAKE 2ND EXIT & STAY ON A264, AT ROUNDABOUT, TAKE 1ST EXIT ONTO HORSHAM RD/A264, AT KILNWOOD VALE ROUNDABOUT, TAKE 2ND EXIT ONTO CRAWLEY RD/A264, AT FAYGATE ROUNDABOUT, TAKE 2ND EXIT & STAY ON CRAWLEY RD/A264, FOLLOW B2195 & ALBION WAY TO WORTHING RD, AT MOORHEAD ROUNDABOUT, TAKE 1ST EXIT ONTO CRAWLEY RD/B2195, AT ROUNDABOUT, TAKE 2ND EXIT ONTO HARWOOD RD/B2195, CONTINUE STRAIGHT TURN LEFT ONTO NORTH ST/B2195, TURN RIGHT ONTO ALBION WAY/A281, CONTINUE STRAIGHT ONTO ALBION WAY/B2237, AT ROUNDABOUT, TAKE 2ND EXIT & STAY ON ALBION WAY/B2237, AT ROUNDABOUT, TAKE 1ST EXIT ONTO WORTHING RD. SITE IS ON LEFT

REV	MODIFICATION	BY	CH	DATE
1A	CONSTRUCTION ISSUE	ALC	CIRCET	20.05.25

circet UK
Unit 27F-G, Hartlebury Trading Estate, Crown Lane, Hartlebury, Worcestershire, DY10 4JD

cornerstone

Cell Name	Opt.
TRAVEL LODGE	–

Cell ID No

CSID	✓ VF	✓ TEF
12696525	30134_26	500121
Project No.	– TM Cell ID	– N/A
–	–	–

Site Address / Contact Details

TRAVEL LODGE
WORTHING ROAD
HORSHAM
ENGLAND
RH12 1SQ


Drawing Title: SITE LOCATION MAPS

Purpose of issue: CONSTRUCTION — Dwg Rev: 1A

Drawing Number: 100

Surveyed By: UK AIRCOMMS — Original Sheet Size: A3 — Pack Issue: 1A

Drawn:	Date:	Checked:	Date:
ALC	20.05.25	CIRCET	20.05.25

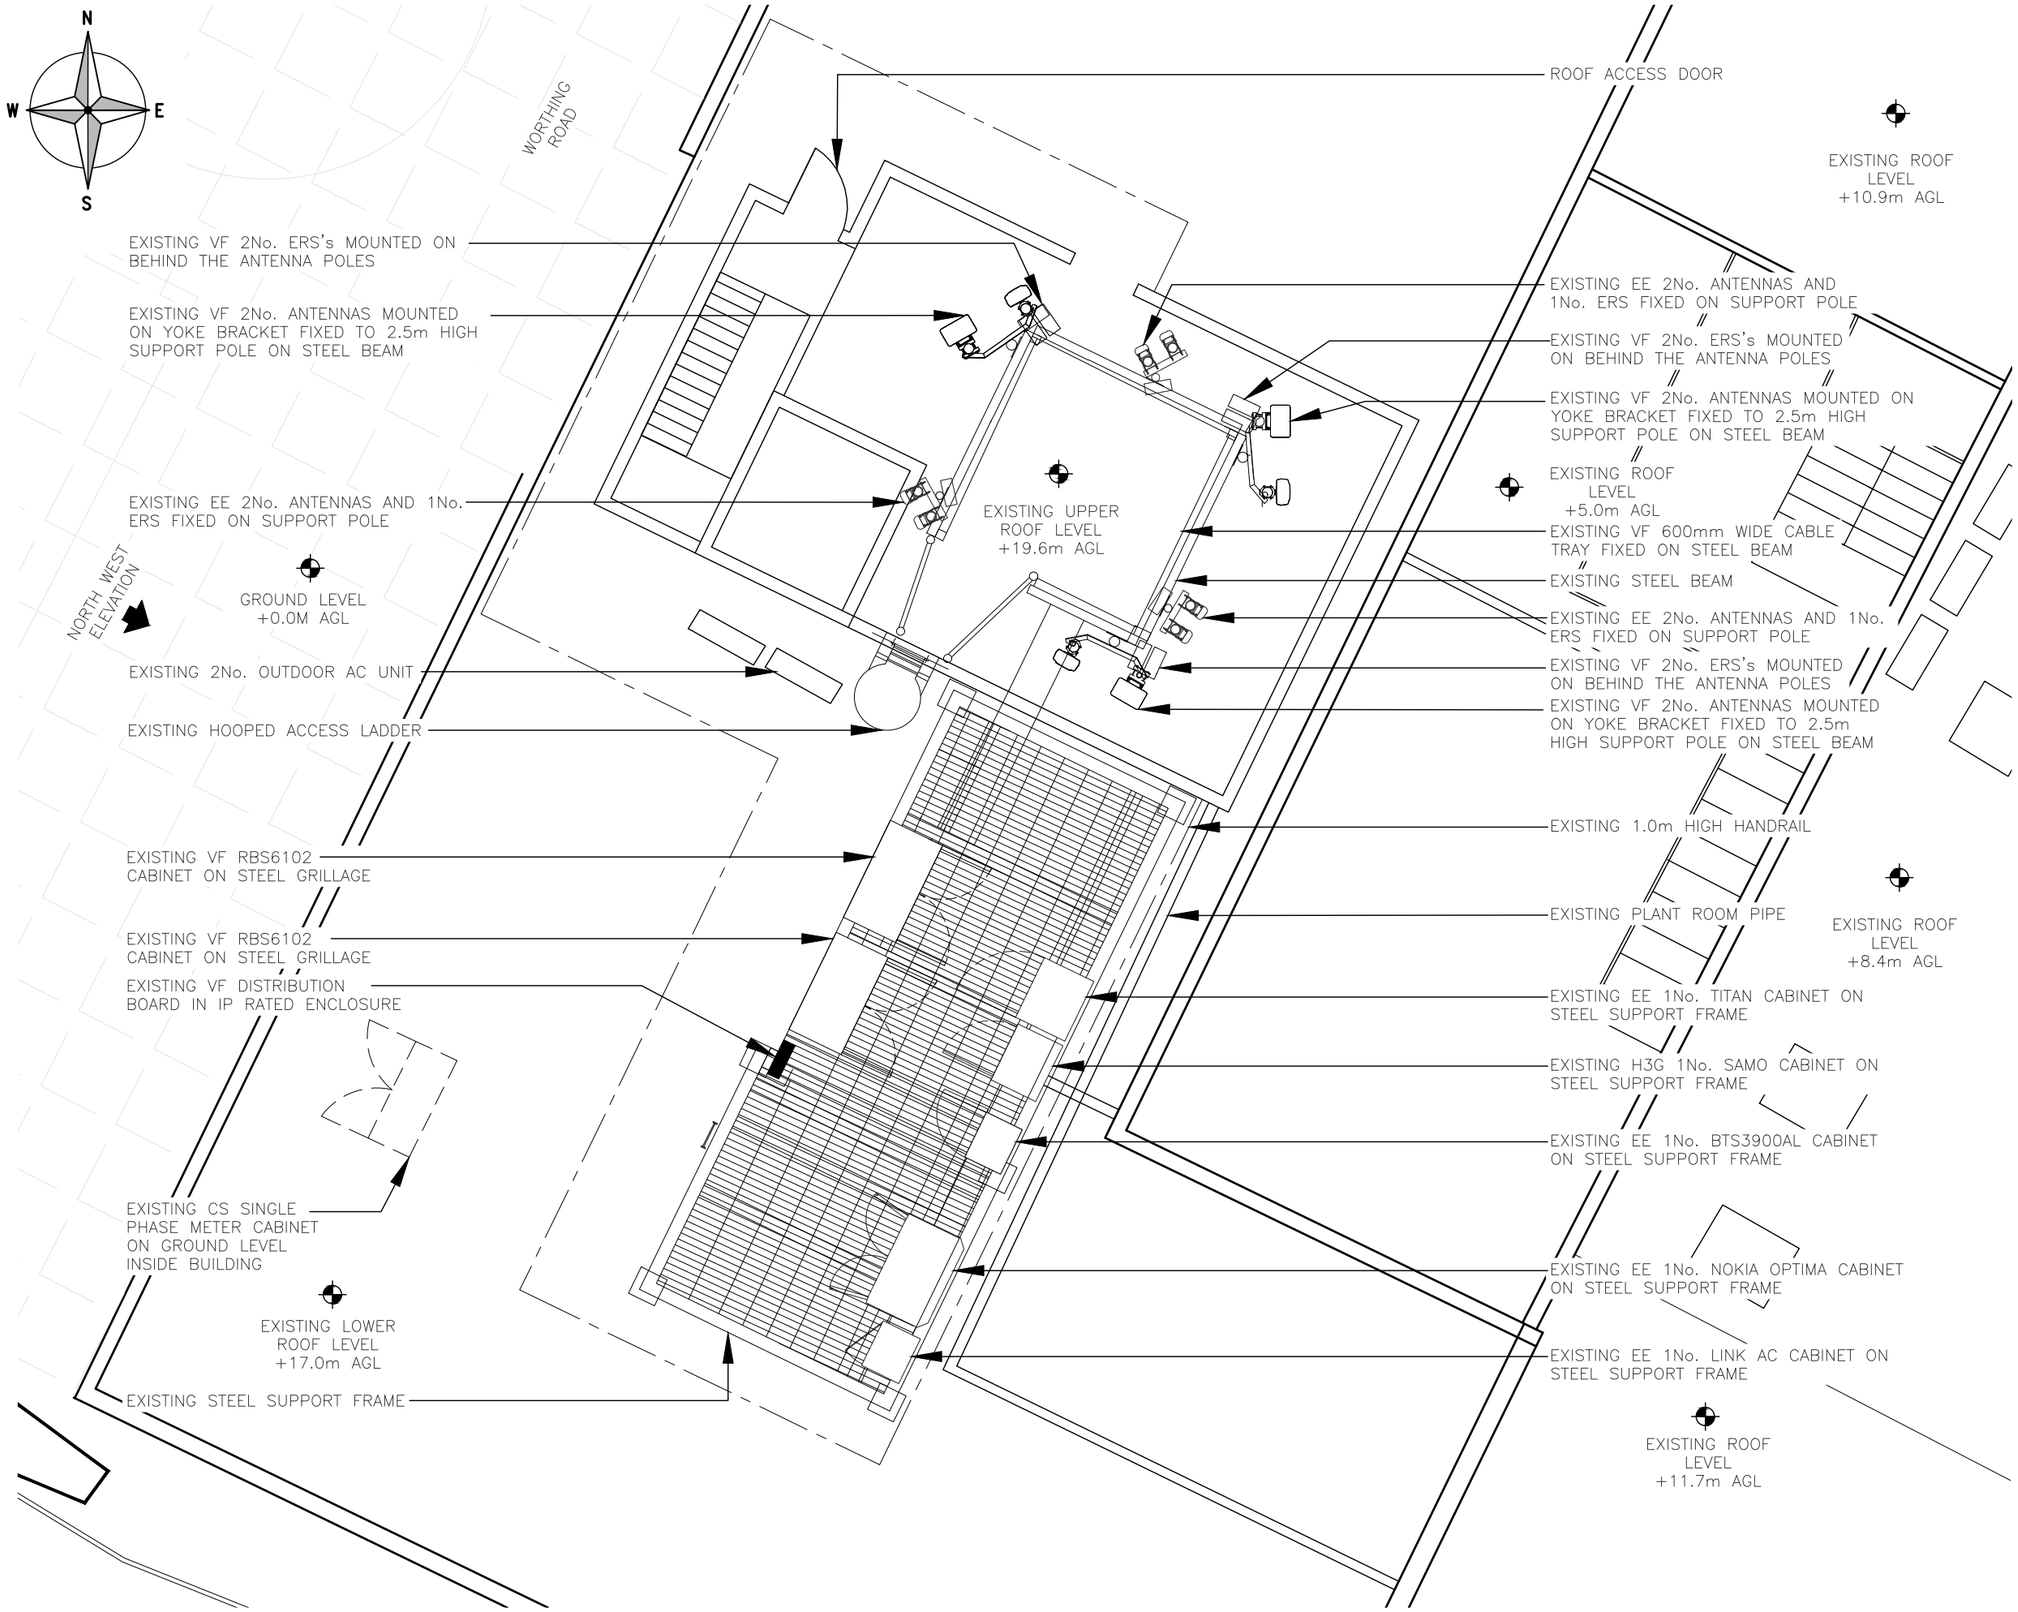

EXISTING SITE PLAN
(1:100)

ALL DIMENSIONS ARE IN mm UNLESS NOTED OTHERWISE

N.G.R | E: 516958 | N: 130626

NOTES:

REV	MODIFICATION	BY	CH	DATE
1A	CONSTRUCTION ISSUE	ALC	CIRCET	20.05.25

circet UK
Unit 27F-G, Hartlebury Trading Estate, Crown Lane, Hartlebury, Worcestershire, DY10 4JD

cornerstone

Cell Name	Opt.
TRAVEL LODGE	–

Cell ID No

CSID	✓ VF	✓ TEF
12696525	30134_26	500121
Project No.	– TM Cell ID	– N/A
–	–	–

Site Address / Contact Details

TRAVEL LODGE
WORTHING ROAD
HORSHAM
ENGLAND
RH12 1SQ


Drawing Title: EXISTING SITE PLAN

Purpose of issue: CONSTRUCTION | Dwg Rev: 1A

Drawing Number: 200

Surveyed By: UK AIRCOMMS | Original Sheet Size: A3 | Pack Issue: 1A

Drawn:	Date:	Checked:	Date:
ALC	20.05.25	CIRCET	20.05.25

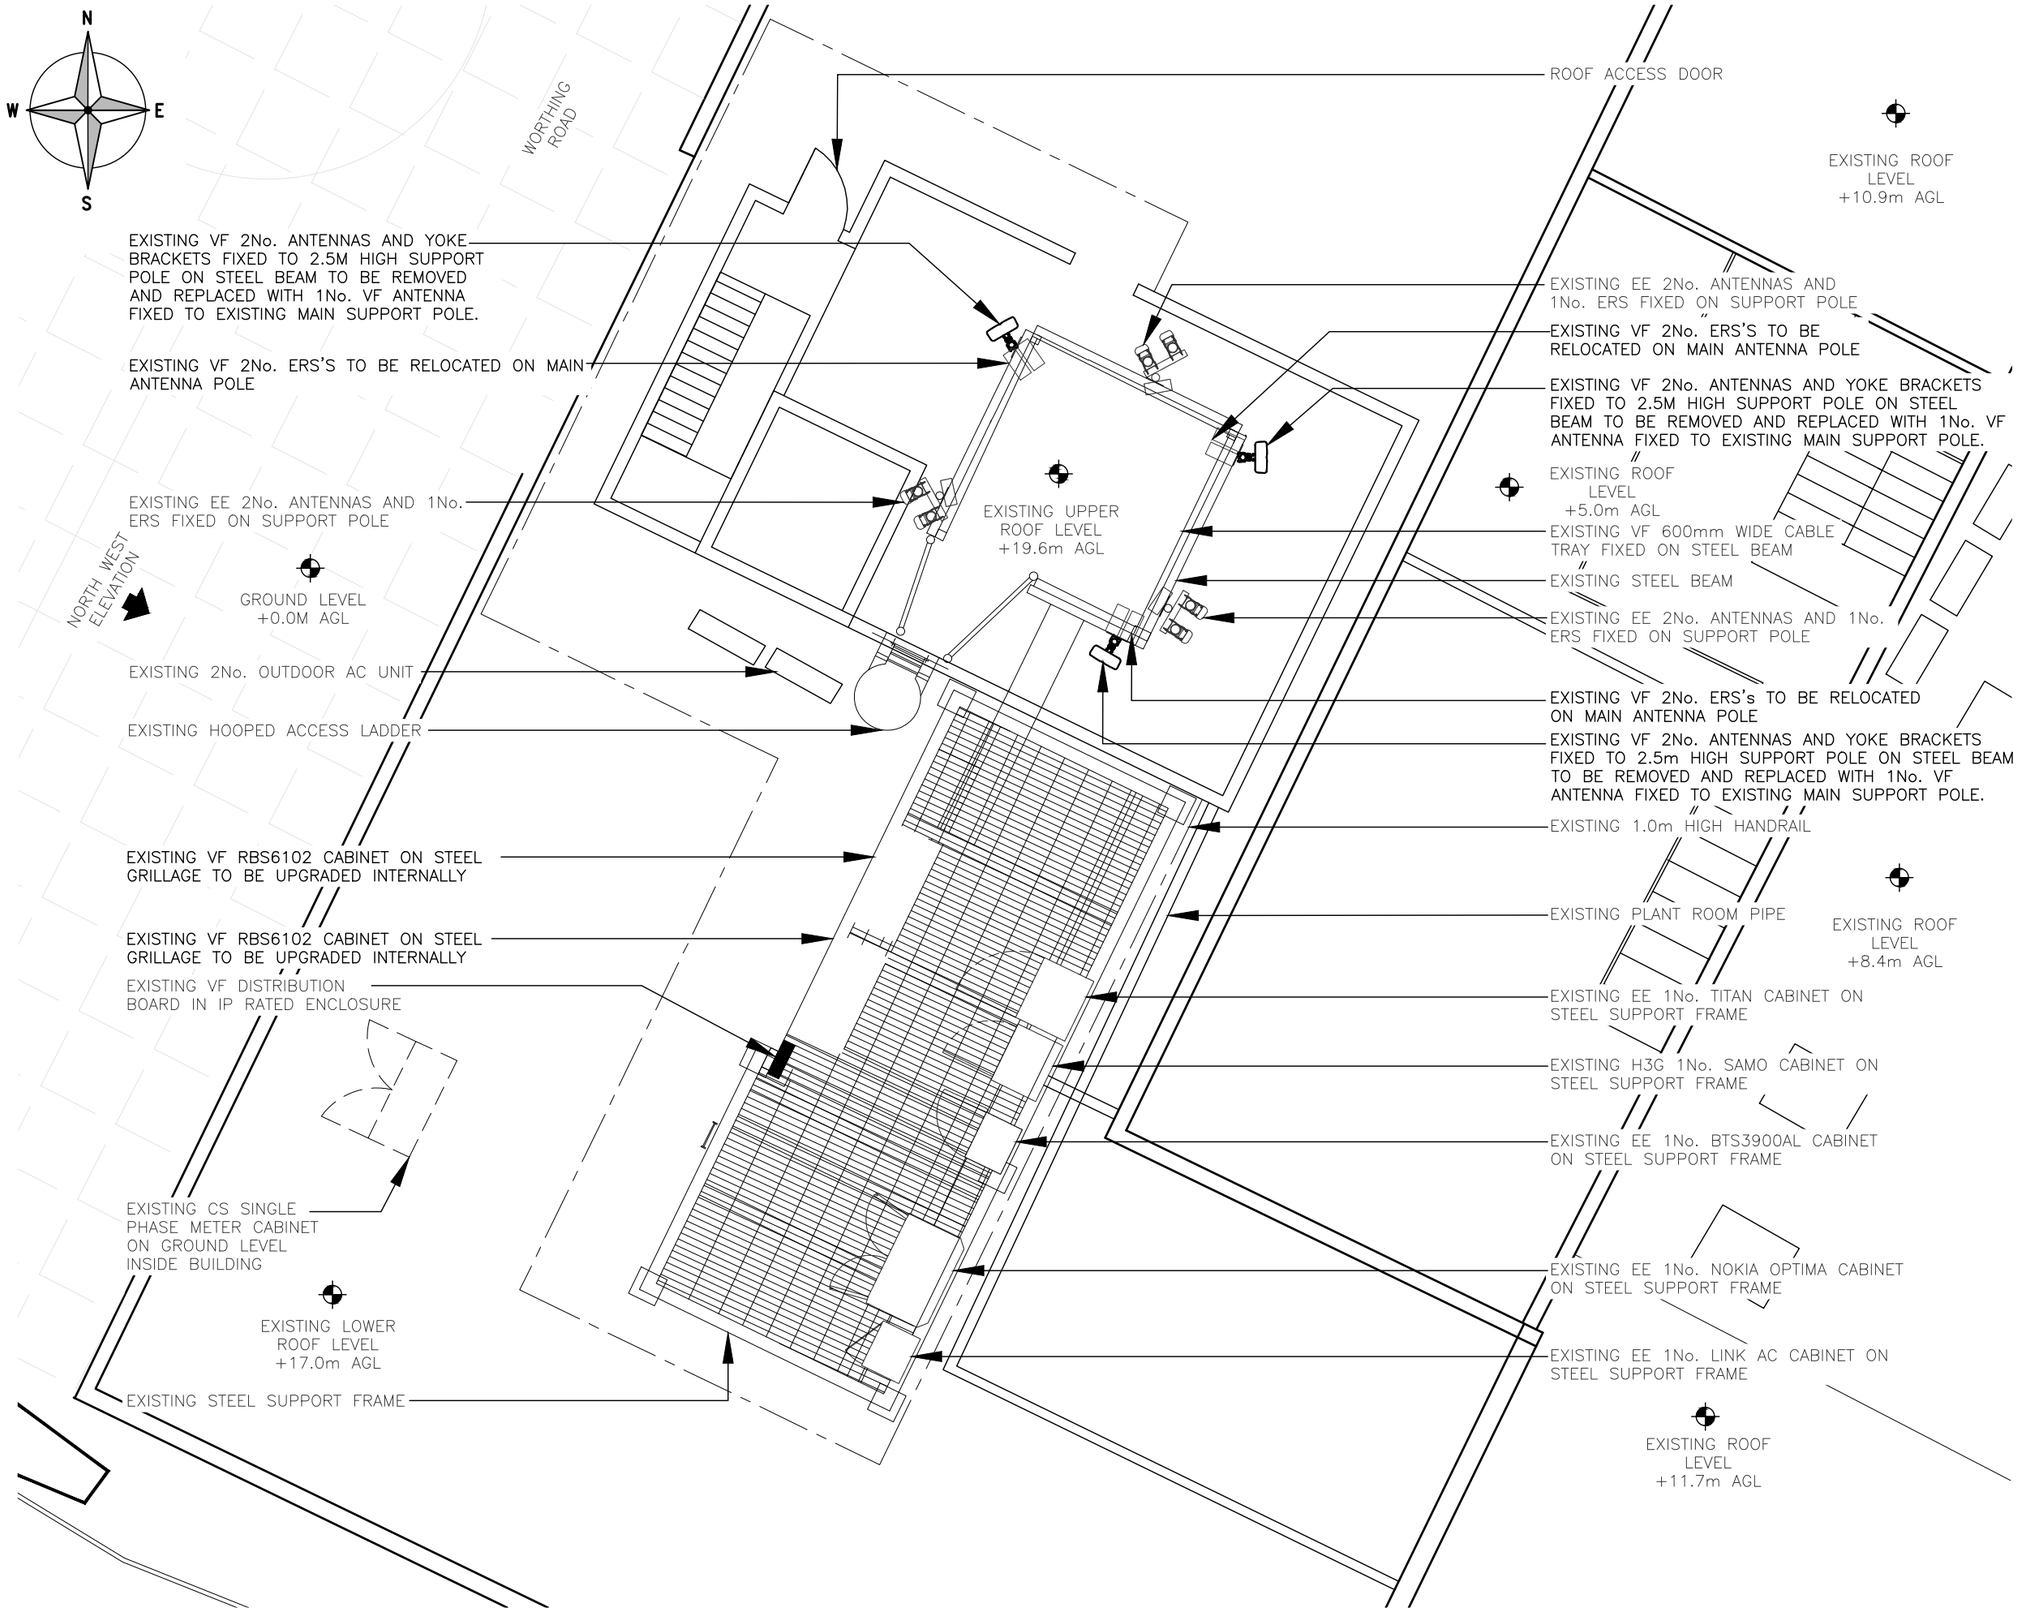

PROPOSED SITE PLAN
(1:100)

ALL DIMENSIONS ARE IN mm UNLESS NOTED OTHERWISE

N.G.R | E: 516958 | N: 130626

NOTES:

REV	MODIFICATION	BY	CH	DATE
1A	CONSTRUCTION ISSUE	ALC	CIRCET	20.05.25

circet UK
Unit 27F-G, Hartlebury Trading Estate, Crown Lane, Hartlebury, Worcestershire, DY10 4JD

cornerstone

Cell Name	Opt.
TRAVEL LODGE	–

Cell ID No

CSID	✓	VF	✓	TEF
12696525		30134_26		500121
Project No.	–	TM Cell ID	–	N/A
–		–		–

Site Address / Contact Details

TRAVEL LODGE
WORTHING ROAD
HORSHAM
ENGLAND
RH12 1SQ


Drawing Title: PROPOSED SITE PLAN

Purpose of issue: CONSTRUCTION — Dwg Rev: 1A

Drawing Number: 201

Surveyed By:	Original Sheet Size:	Pack Issue:
UK AIRCOMMS	A3	1A

Drawn:	Date:	Checked:	Date:
ALC	20.05.25	CIRCET	20.05.25

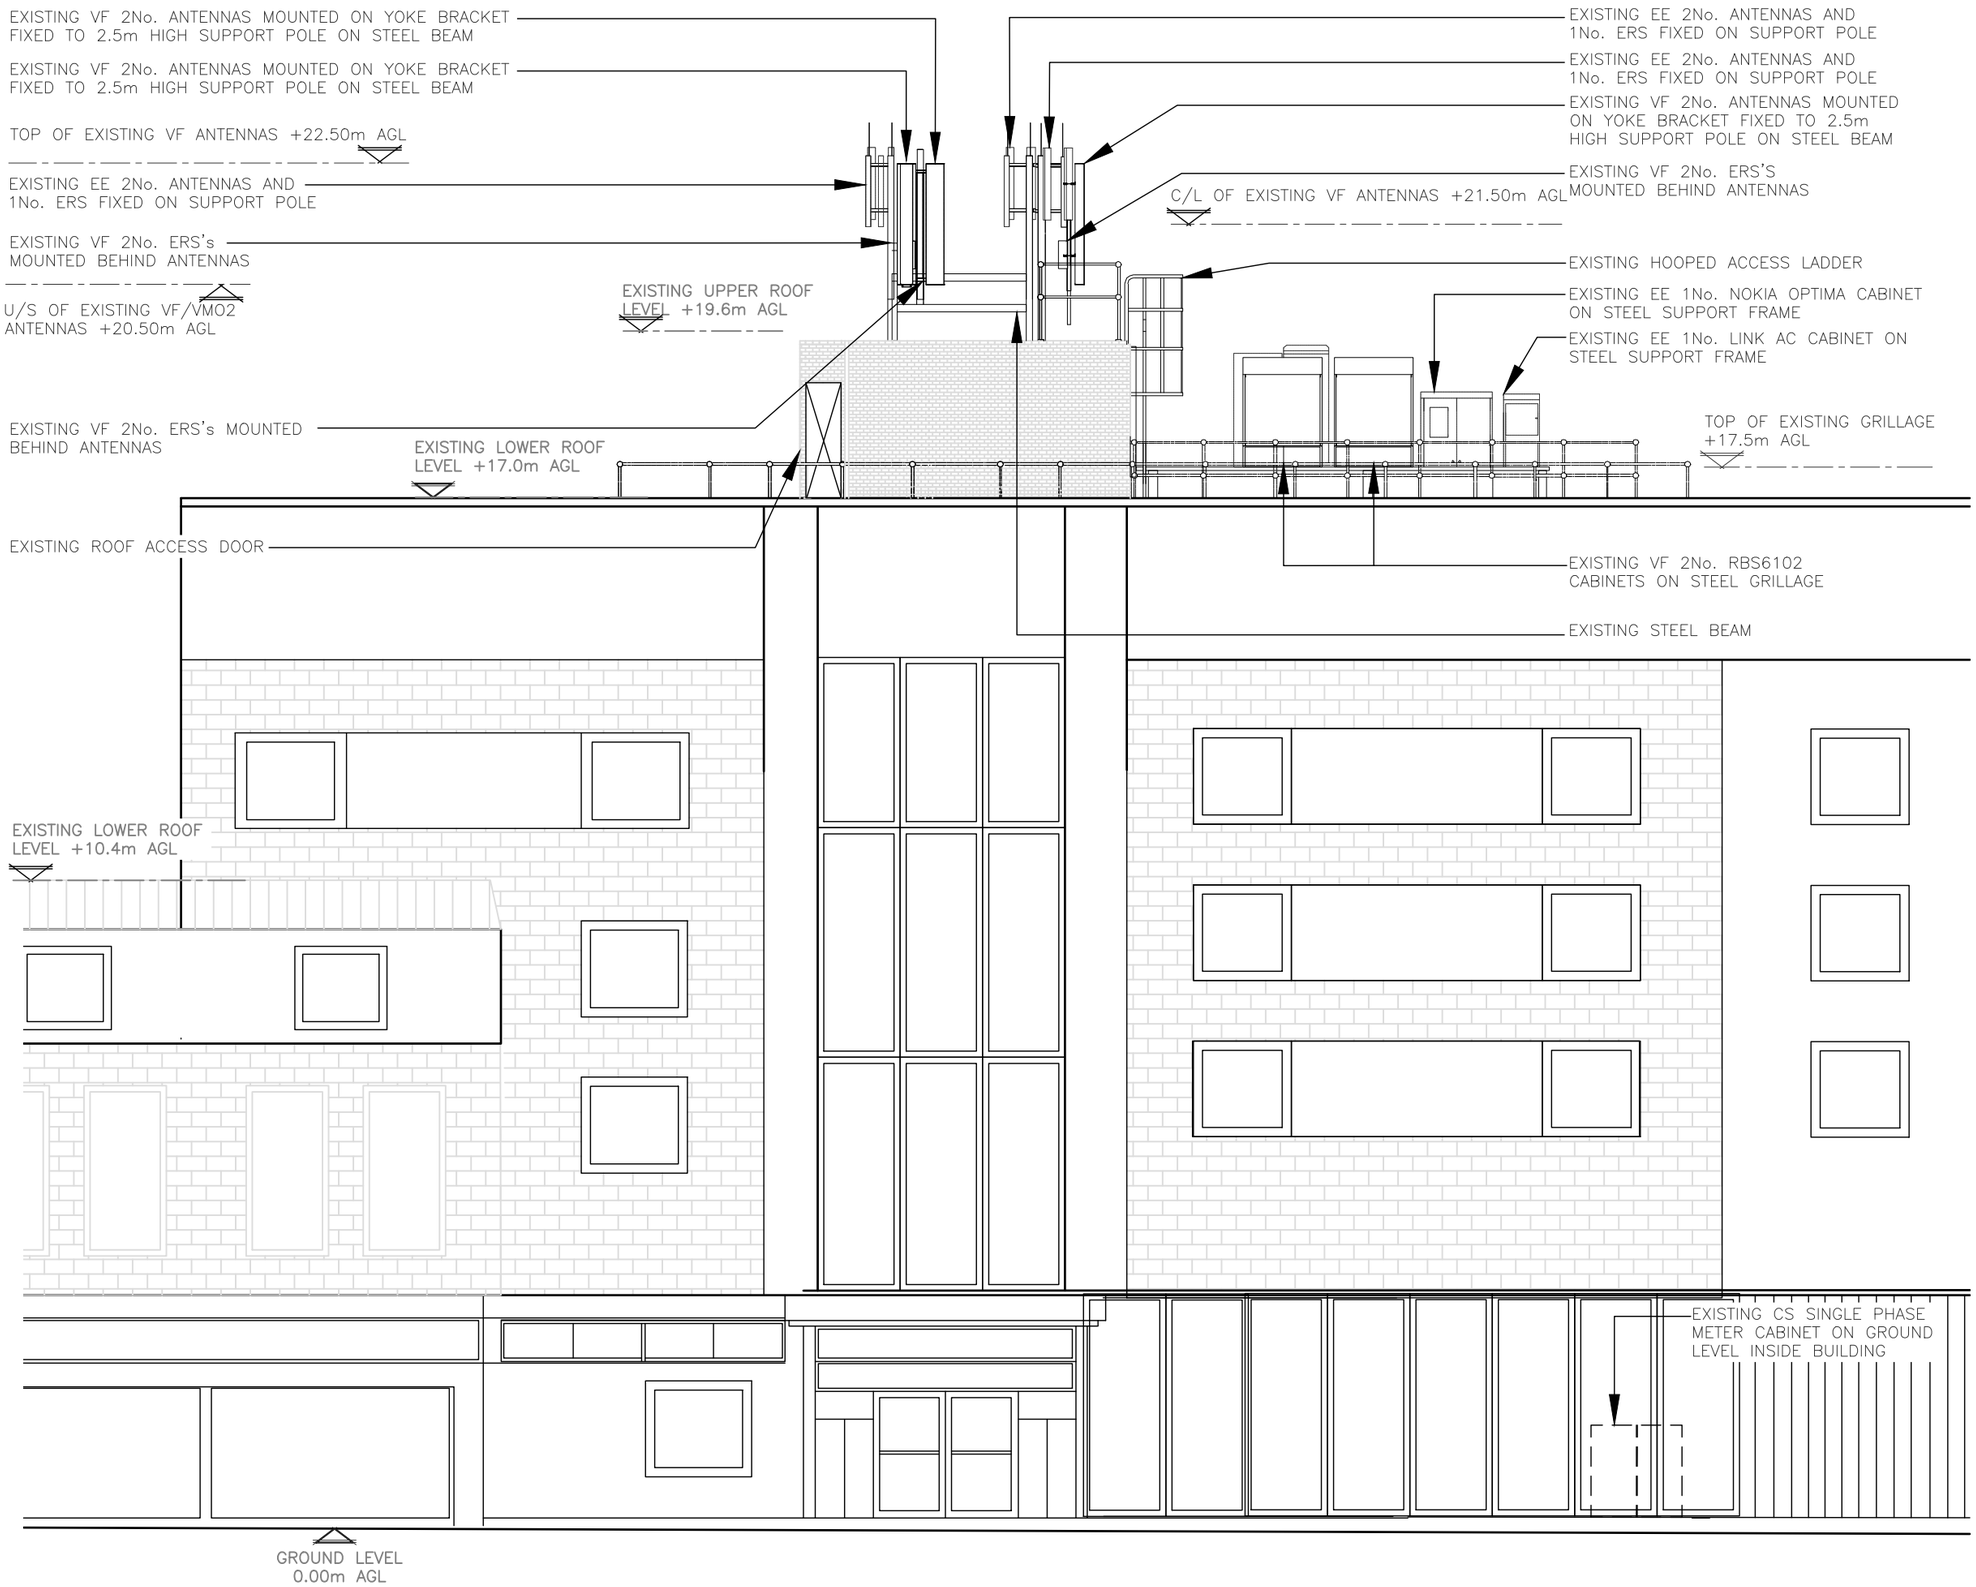

EXISTING NORTH WEST ELEVATION

(1:100)

0 1 2 3 4 5m
1:100

ALL DIMENSIONS ARE IN mm UNLESS NOTED OTHERWISE

N.G.R | E: 516958 | N: 130626

NOTES:

REV	MODIFICATION	BY	CH	DATE
1A	CONSTRUCTION ISSUE	ALC	CIRCET	20.05.25

circet UK
Unit 27F-G, Hartlebury Trading Estate, Crown Lane, Hartlebury, Worcestershire, DY10 4JD

cornerstone

Cell Name	Opt.
TRAVEL LODGE	–

Cell ID No

CSID	✓ VF	✓ TEF
12696525	30134_26	500121
Project No.	– TM Cell ID	– N/A
–	–	–

Site Address / Contact Details

TRAVEL LODGE
WORTHING ROAD
HORSHAM
ENGLAND
RH12 1SQ


Drawing Title: EXISTING ELEVATION

Purpose of issue: CONSTRUCTION — Dwg Rev:

Drawing Number: 300 — 1A

Surveyed By:	Original Sheet Size:		Pack Issue:
UK AIRCOMMS	A3		
Drawn: ALC	Date: 20.05.25	Checked: CIRCET	Date: 20.05.25

1A

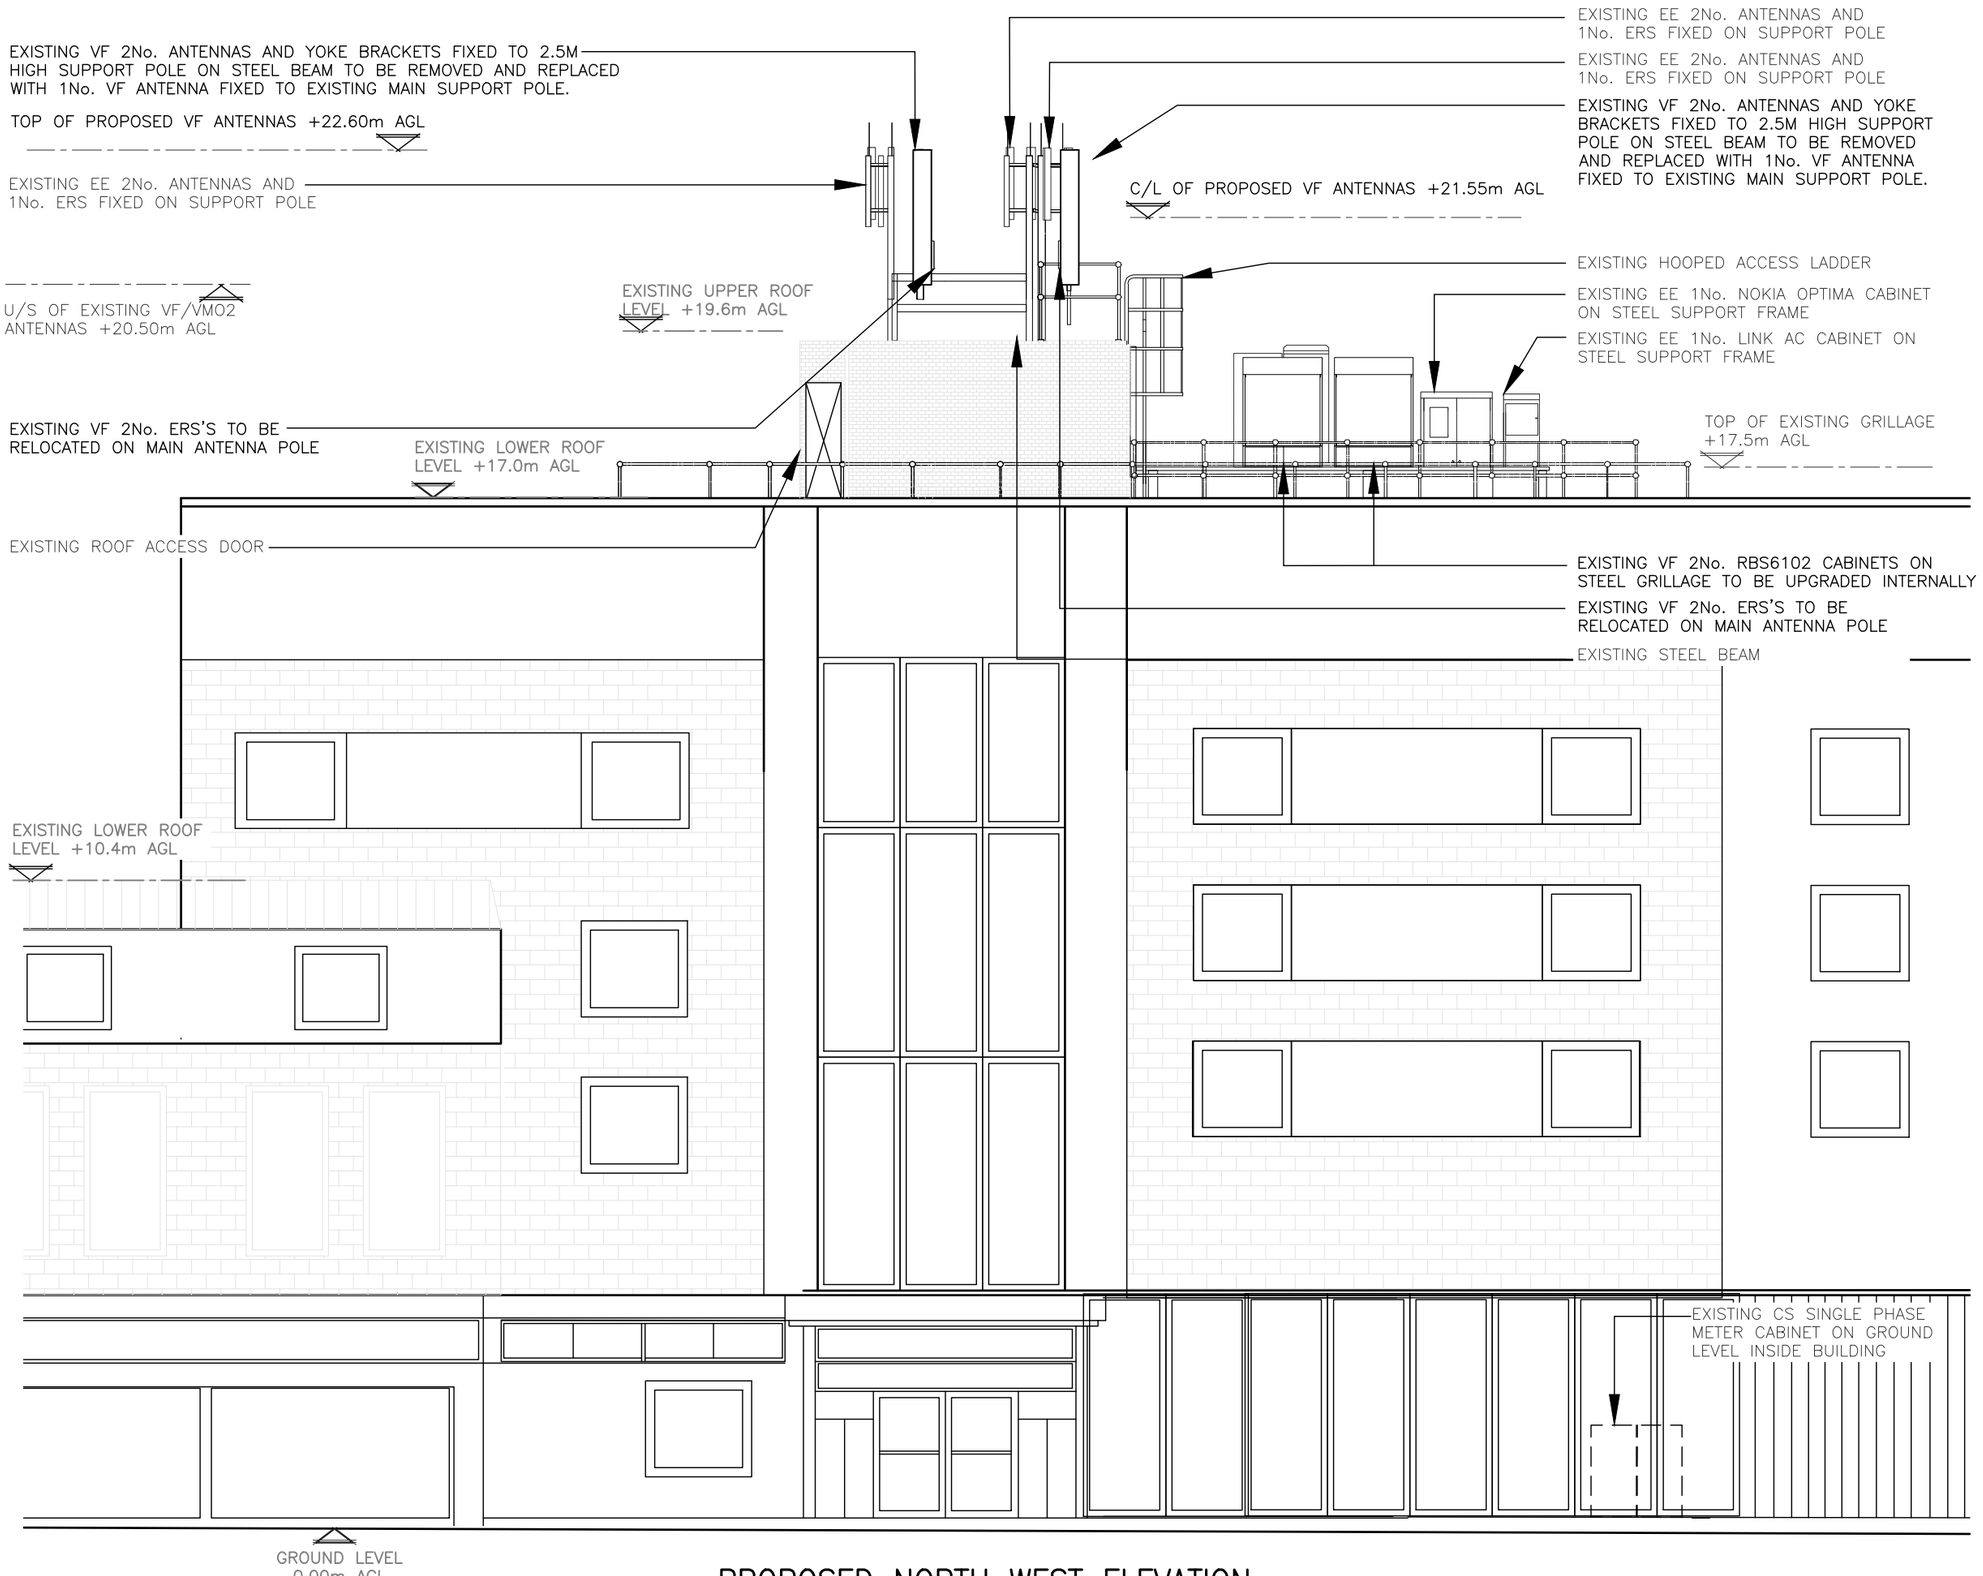

PROPOSED NORTH WEST ELEVATION

(1:100)

0 1 2 3 4 5m
1:100

ALL DIMENSIONS ARE IN mm UNLESS NOTED OTHERWISE

N.G.R | E: 516958 | N: 130626

NOTES:

REV	MODIFICATION	BY	CH	DATE
1A	CONSTRUCTION ISSUE	ALC	CIRCET	20.05.25

circet UK
Unit 27F-G, Hartlebury Trading Estate, Crown Lane, Hartlebury, Worcestershire, DY10 4JD

cornerstone

Cell Name	Opt.
TRAVEL LODGE	–

Cell ID No

CSID	✓ VF	✓ TEF
12696525	30134_26	500121
Project No.	– TM Cell ID	– N/A
–	–	–

Site Address / Contact Details

TRAVEL LODGE
WORTHING ROAD
HORSHAM
ENGLAND
RH12 1SQ

Drawing Title: PROPOSED ELEVATION

Purpose of issue: CONSTRUCTION — Dwg Rev: 1A

Drawing Number: 301

Surveyed By: UK AIRCOMMS | Original Sheet Size: A3 | Pack Issue: 1A

Drawn:	Date:	Checked:	Date:
ALC	20.05.25	CIRCET	20.05.25

SDNT0005 Version 3.0