CDM 2015 Health & Safety Information:

This information relates only to 'Significant Hazards' identified on this drawing and is to be read in conjunction with the Designer's Hazard Register.

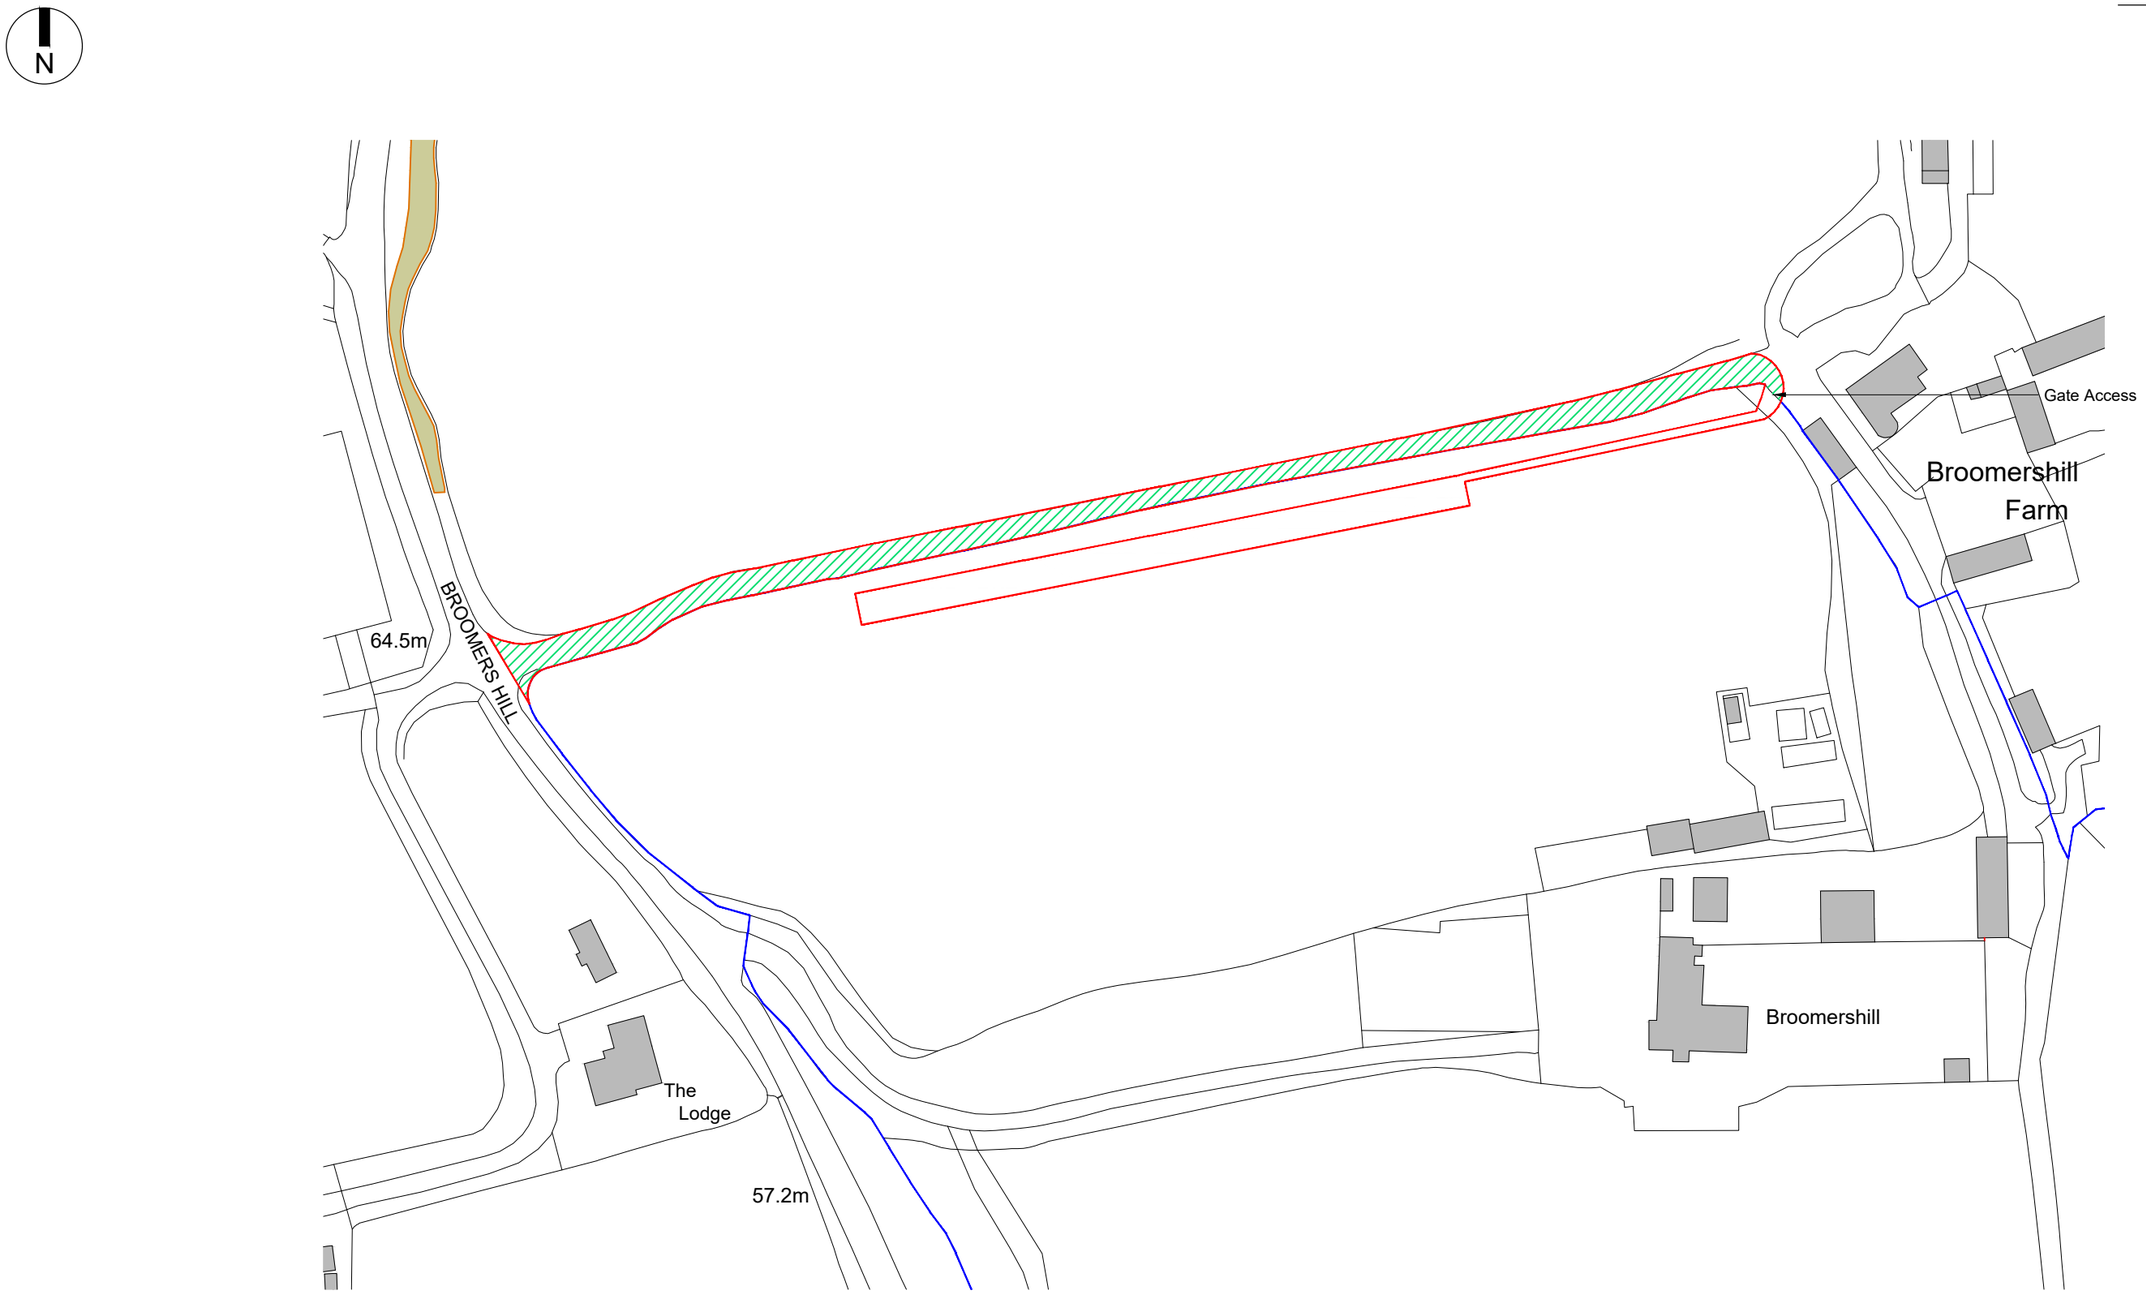

Key:

- Application Site Boundary
- Ownership Site Boundary
- Delivery Access Route

Client's Name	Drawing Title	Drawn	Checked	Date
Frances Jacob	Location Plan	JBS	SL/CB	08.10.26

Job Title	Scale	Job No	Drawing No	Rev
Broomers Hill House Solar Panels	1:1250 @ A3 (metres 10 20 30 40 50)	P2421	SK-01	D

Status: PRELIMINARY

Rev	Date	Revision Details	Dr	Ch
D	04.11.26	Updates to Site Layout and Key	JBS	SL
C	02.11.26	Amendments to Red Line Boundary	JBS	SL
B	27.10.26	Updated Site Boundary	JBS	SL
A	16.10.26	Added Ownership Boundary and Key	JBS	SL

ECE Architecture

E hello@ecearchitecture.com
W ecearchitecture.com

Creativity. Quality. Commerciality.
Reimagine what's possible

CAD Plot date: 4/11/2026 - 12:30:33 p2421 - site layout.dwg

© ECE Architecture Limited. No dimensions to be scaled from drawing except for the purposes of Planning Applications. The contractor should check all dimensions on site. It is the contractors responsibility to ensure compliance with Building Regulations.