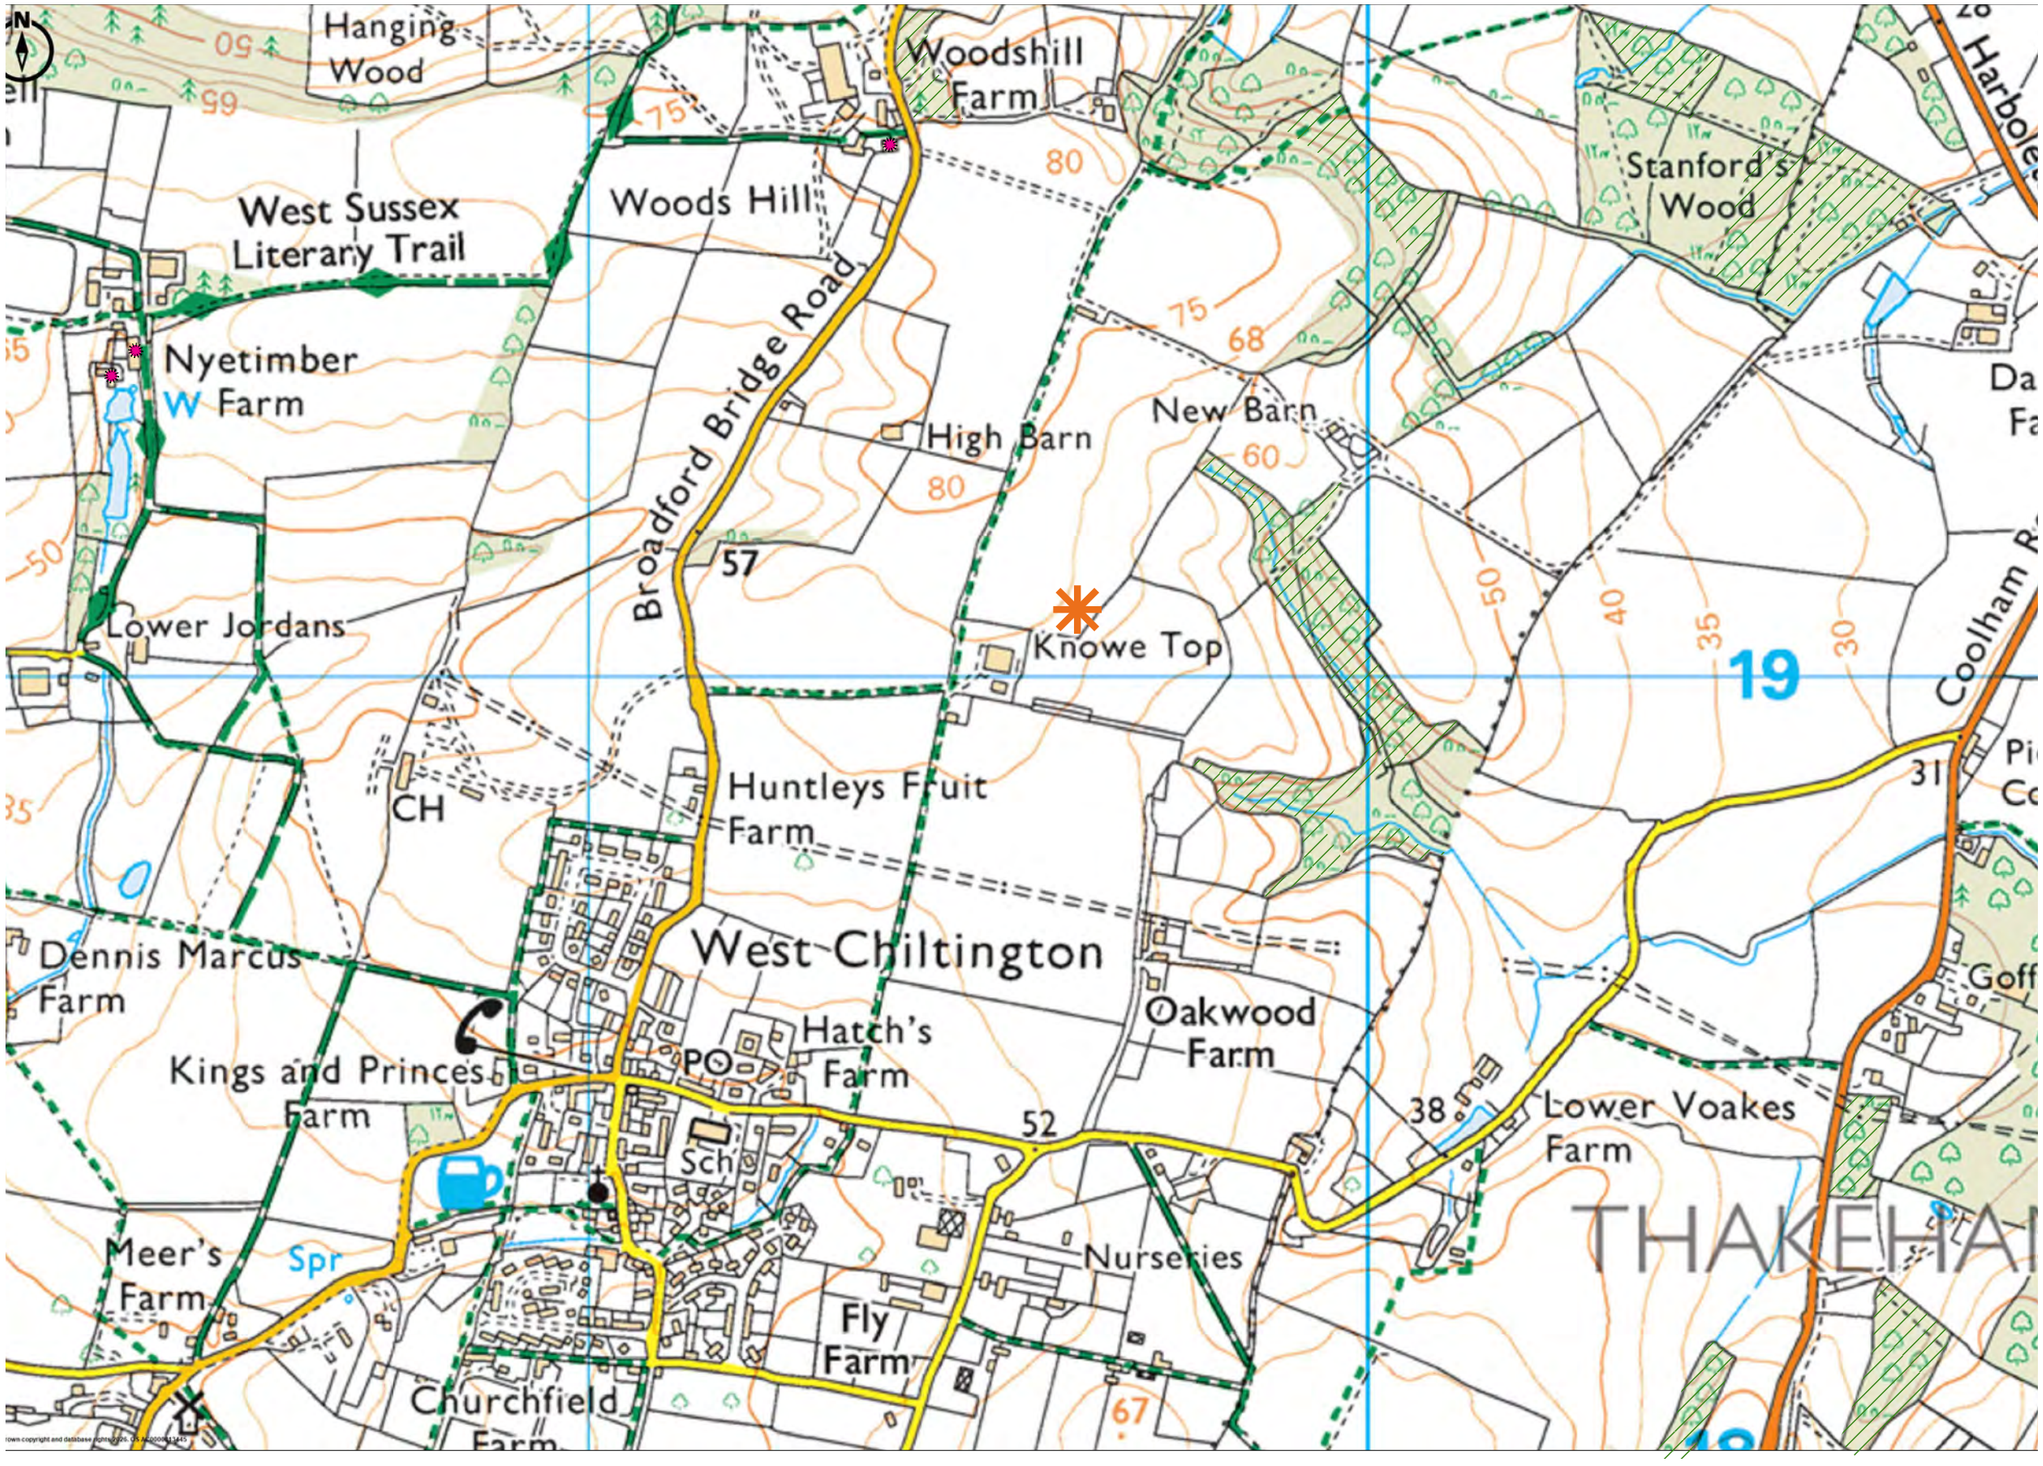

REV	DESCRIPTION	DATE	INITIALS

0m | 125m | 250m | 500m

Ramsay & Co
Landscape Architecture
The Studio, 68 Cuckfield Road, Hurstpierpoint, West Sussex, BN6 9SB
T: 01273 834 198 M: 07973 770047 E: landscape@ramsayandco.com www.ramsayandco.com

Project Title	*Scale*	*Initials*	*Date*
Nyetimber Winery, Broadford Bridge Rd, West Chiltington	1:8,000@A3	AR	10-06-26
Drawing Title	*Drawing Number*		*Revision*
Figure 04: Relevant Landscape and Planning Designations	RCo620 / Figure 04		00