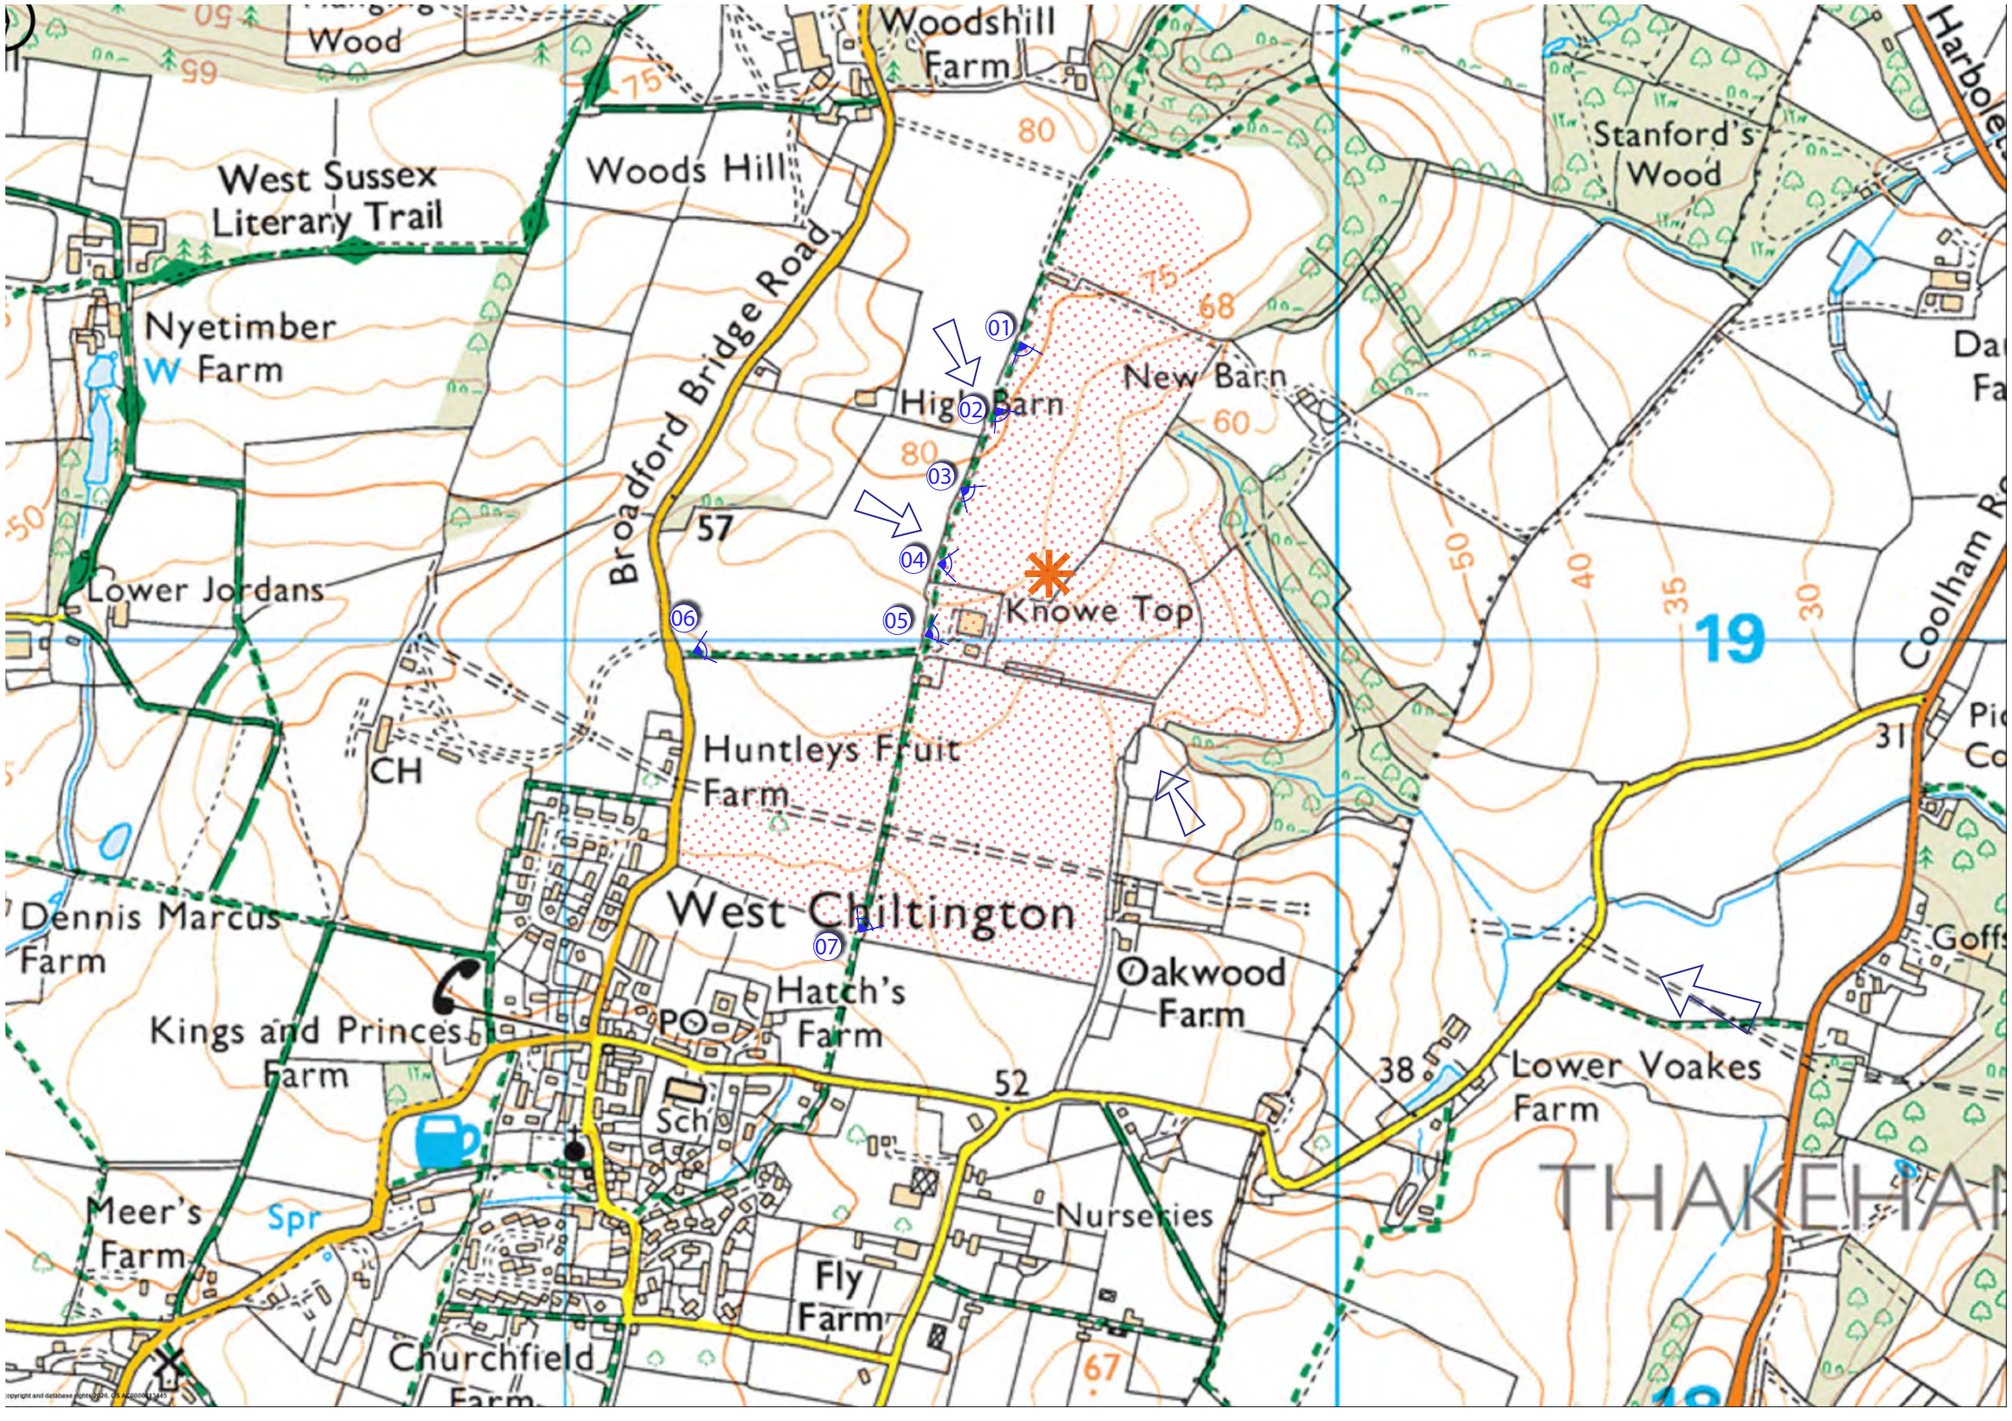

KEY

- Proposed Development Site
- 01 Viewpoint Locations
- Anticipated Zone of Visual Influence [Indicative]
- Potential [Partial] Seasonal Views

N

REV	DESCRIPTION	DATE	INITIALS

0m | 125m | 250m | 500m

Ramsay & Co
Landscape Architecture
The Studio, 68 Cuckfield Road, Hurstpierpoint, West Sussex, BN6 9SB
T: 01273 834 198 M: 07973 770047 E: landscape@ramsayandco.com www.ramsayandco.com

Project Title	Scale	Initials	Date
Nyetimber Winery, Broadford Bridge Rd, West Chiltington	1:8,000@A3	AR	10-06-26
Drawing Title	**Drawing Number**		**Revision**
Figure 01: Viewpoint Locations [01-07] & PRoW	RCo620 / Figure 01		00