

Existing/ Proposed Front Elevation (Scale 1:50)

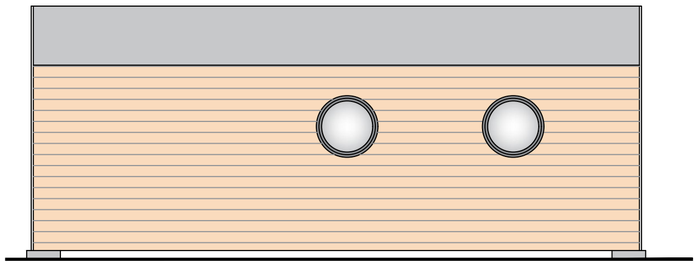

Existing/ Proposed Side Elevation (Scale 1:50)

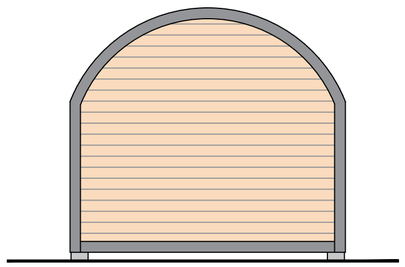

Existing/ Proposed Rear Elevation (Scale 1:50)

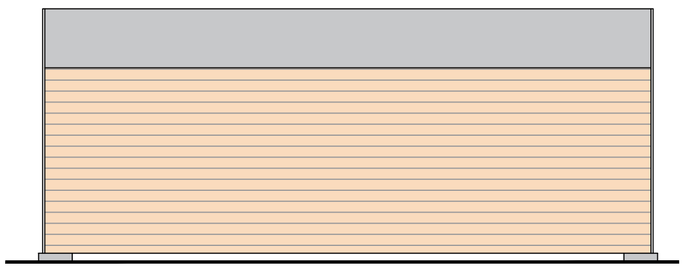

Existing/ Proposed Side Elevation (Scale 1:50)

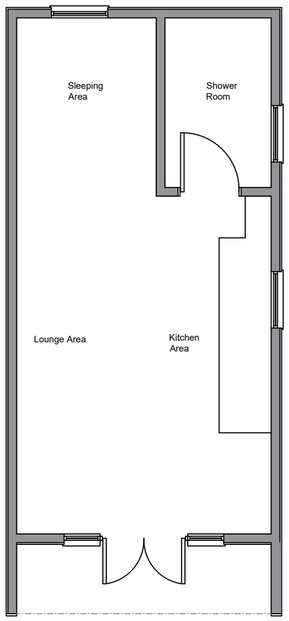

Existing/ Proposed Layout (Scale 1:50)

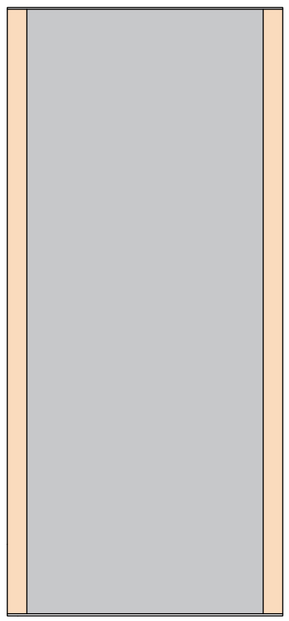

Existing/ Proposed Roof Plan (Scale 1:50)

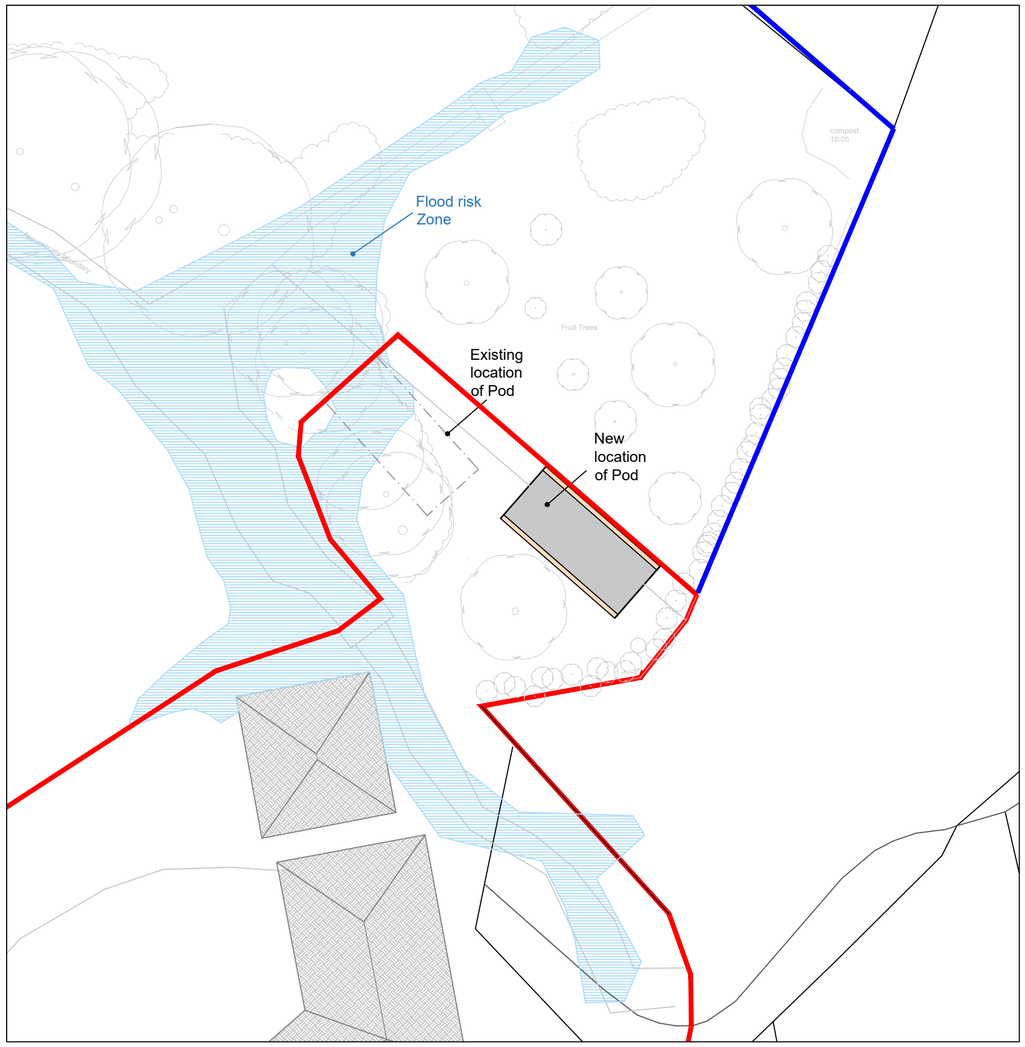

Site Plan (Scale 1:200)

Scale Bar (1:50)

0m 5m

Scale Bar (1:200)

0m 5m 10m

A	Nov 2026	Scale bar added

revisions

DOWNSVIEW ASSOCIATES
Chartered Surveyors
Little Acorns, Hampers Lane, Storrington, West Sussex, RH20 3HZ
Tel: 01903 745367 Mob: 7525 844965
Email: matt@downsview-surveyors.co.uk
RICS

client
Crescent Place
Storrington
West Sussex

project
Proposed restrospective permission for relocated camping pod

title
Existing/ Proposed Layouts and Elevations

scale:	date:	revision:
As noted @ A2	October 25	A

drawing number
2022.351c.03