Sheds and garage being removed

Proposed extension

Proposed side doors

Wateringbury, Brighton Road, Shermanbury, Horsham, RH13 8HQ

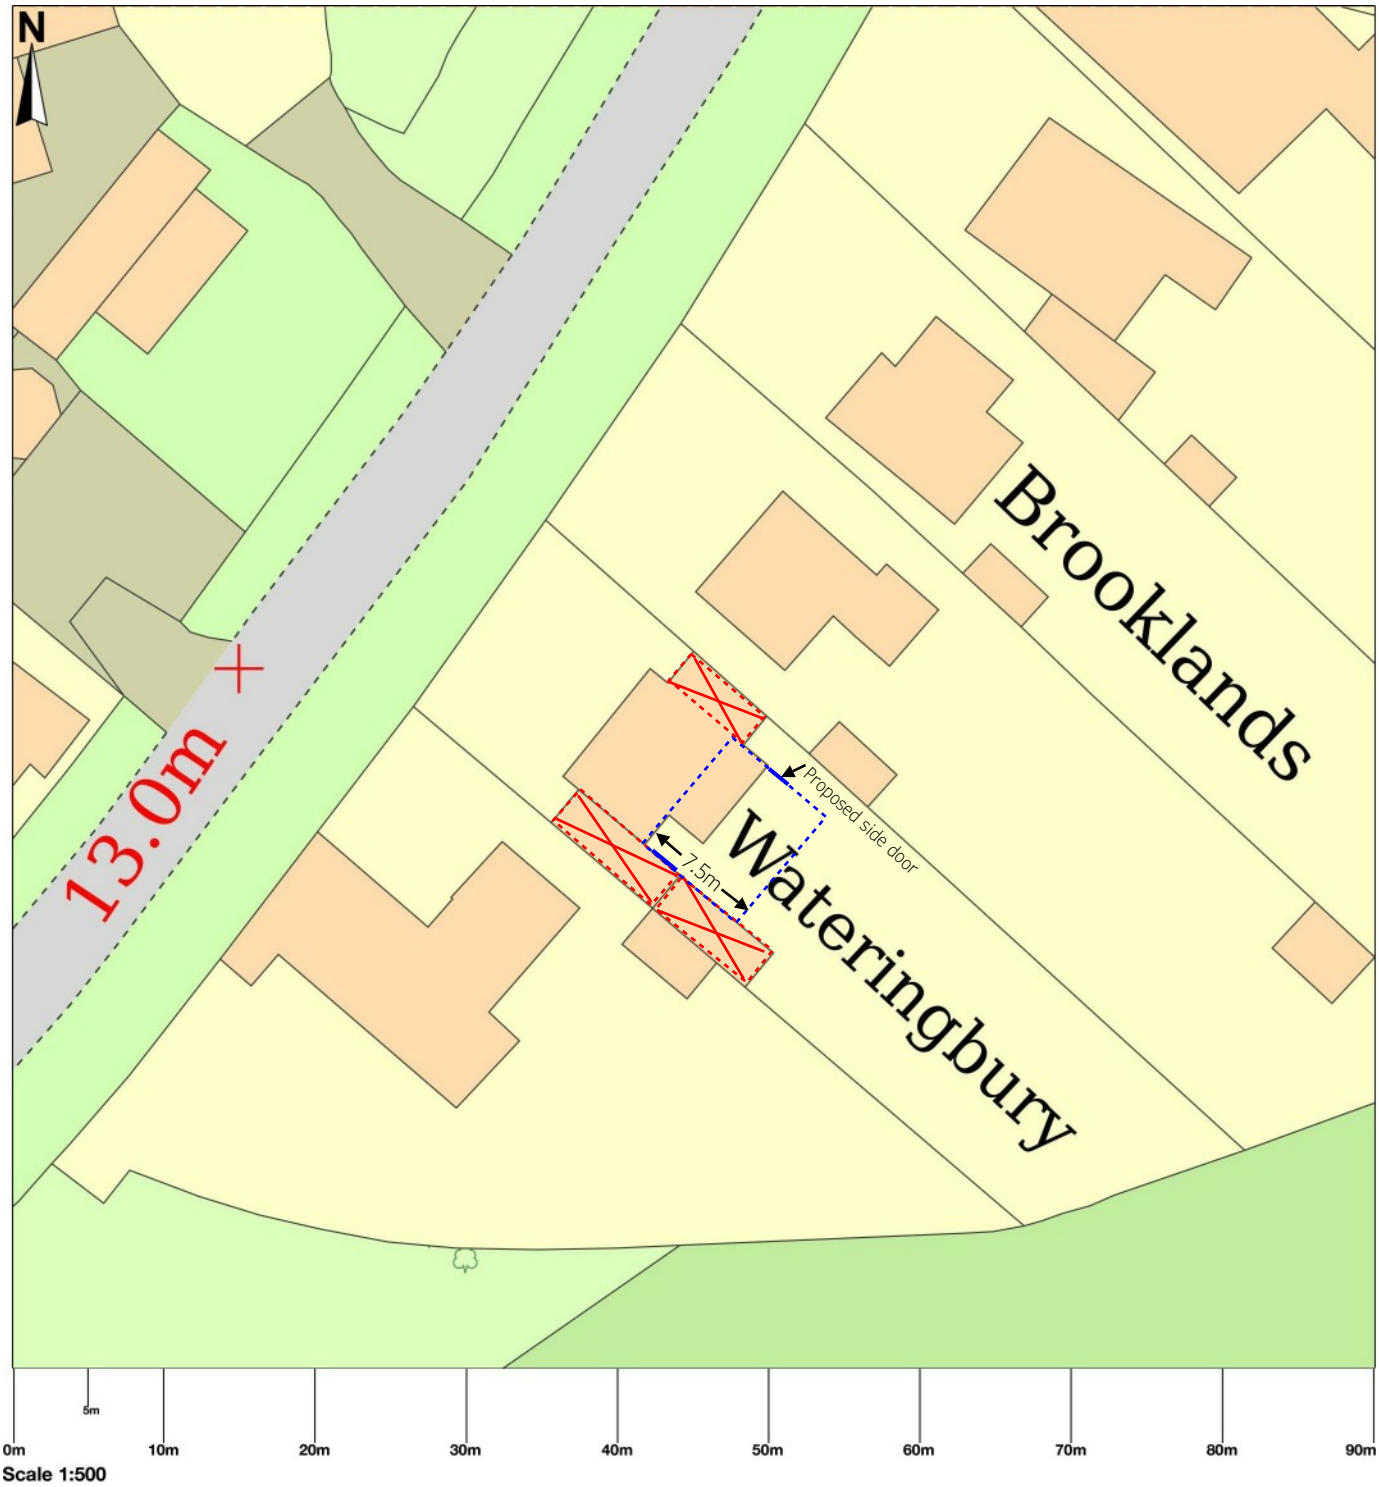

© Crown copyright and database rights 2026 OS 100054135. Map area bounded by: 520673,119432 520763,119522. Produced on 09 November 2026 from the OS National Geographic Database. Supplied by UKPlanningMaps.com. Unique plan reference: b90g/uk/1493247/1996299

Ordnance Survey Licensed Mapping