
Roof, The Old Post Office

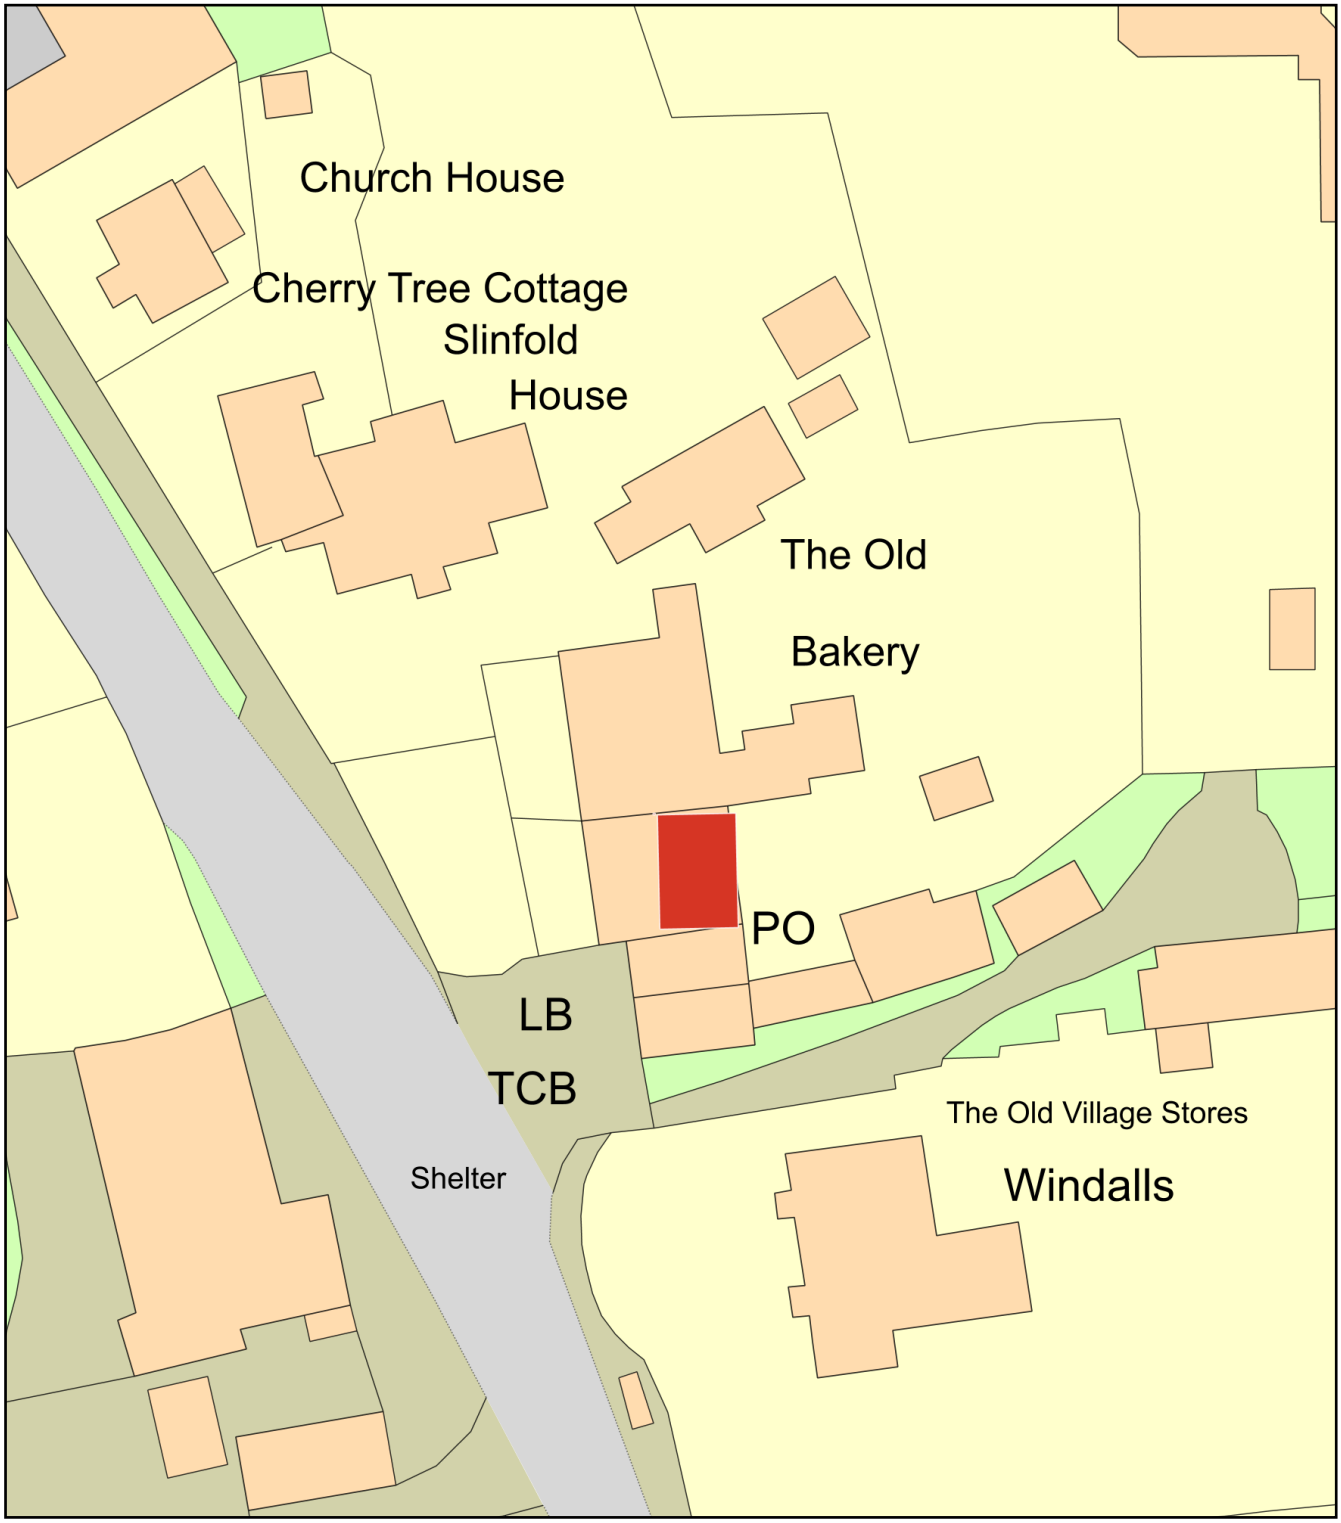

0 20
Metres

N

ReQuestaPlan

Plan Produced for: Listed building consent Hors

Date Produced: 04 May 2024

Plan Reference Number: TQRQM24125153840482

Scale: 1:500 @ A4

© Crown copyright and database rights 2023 OS 100042766