
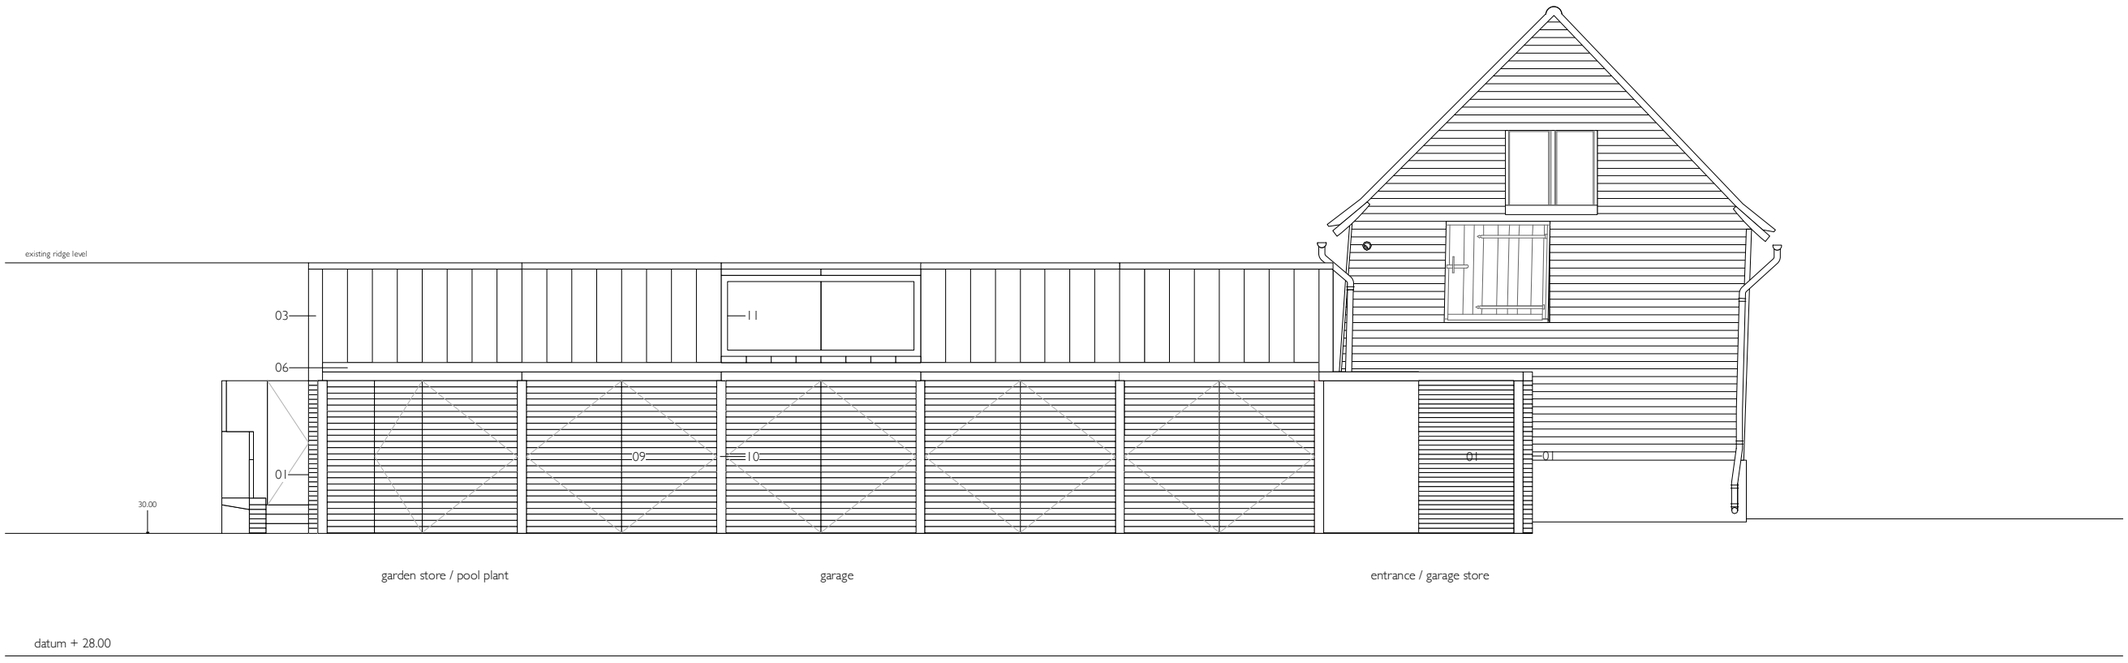


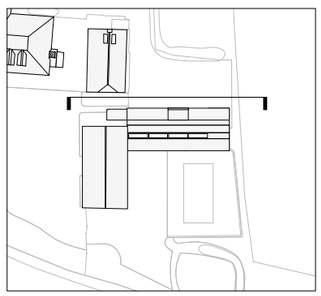

Key

01	Soft red facing brick to match existing buildings
02	Oak weatherboard
03	Standing seam metal roofing : oxide
04	Fixed double-glazed unit
05	Double-glazed aluminium framed door
06	Inset gutter
07	Integrated downpipe
08	Skylight
09	Oak faced doors
10	Metal facing : oxide
11	Glazed rooflight dormer
12	Fixed double-glazed unit

Revisions

A	12.01.26	Dormer set back 200mm from facade and 200mm down from ridge

0 1 2 5 10 m

project	The Barn, Town House Farm, Clemsfold, Horsham, RH12 3PP		
title	Proposed North Elevation		
scale	1:100 @ A3	project number	A2401
date	03.10.25	drawn by	HS
drawing status	Planning	checked by	NE
drawing number	PL 101	revision	A

eldridge **london**
17 Calico Row
Plantation Wharf
London SW11 3TW
T 020 7228 2824
E mail@eldridgelondon.com
www.eldridgelondon.com