




Section A-AA

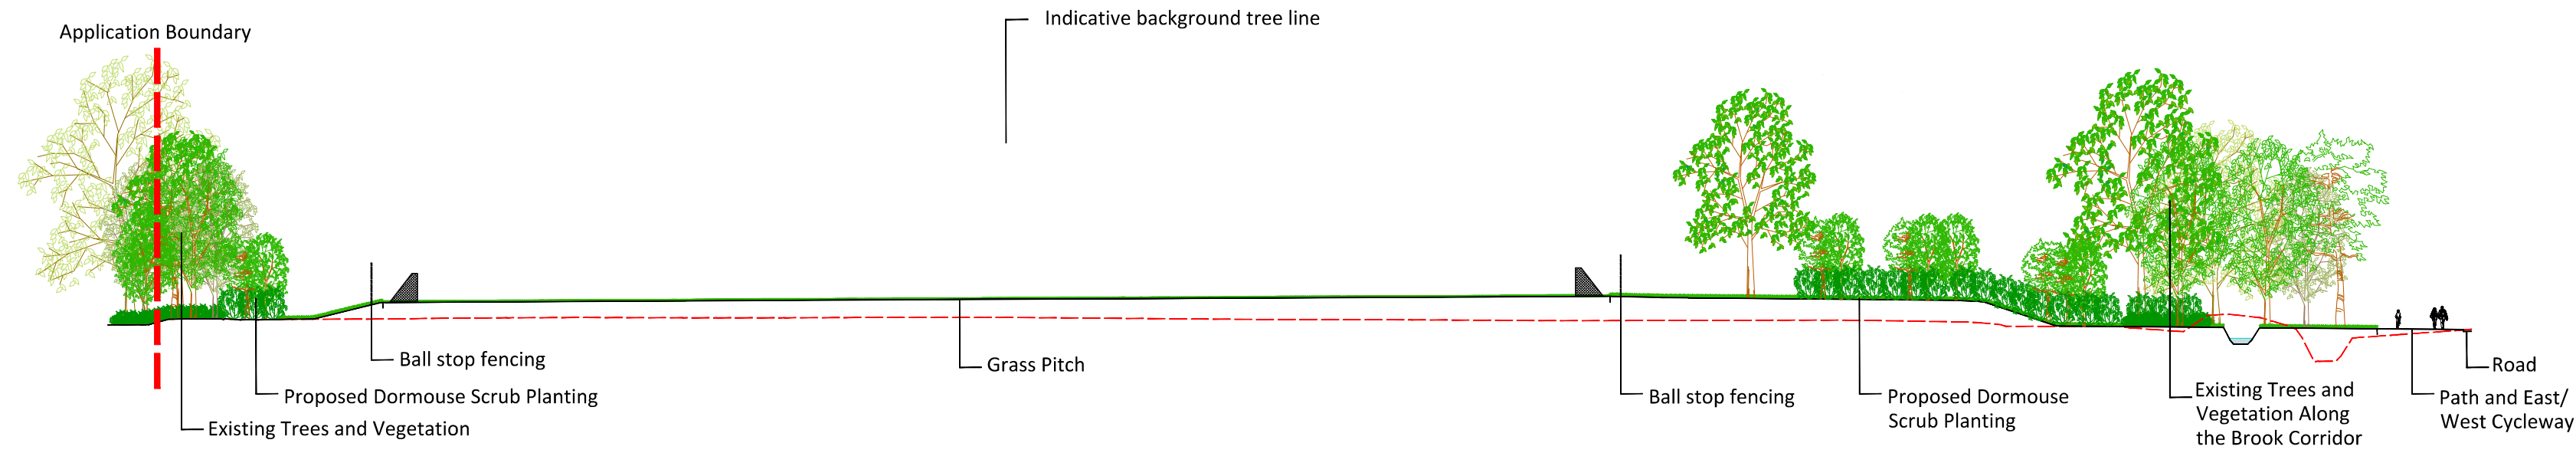

LOCATION PLAN
SCALE 1:2000

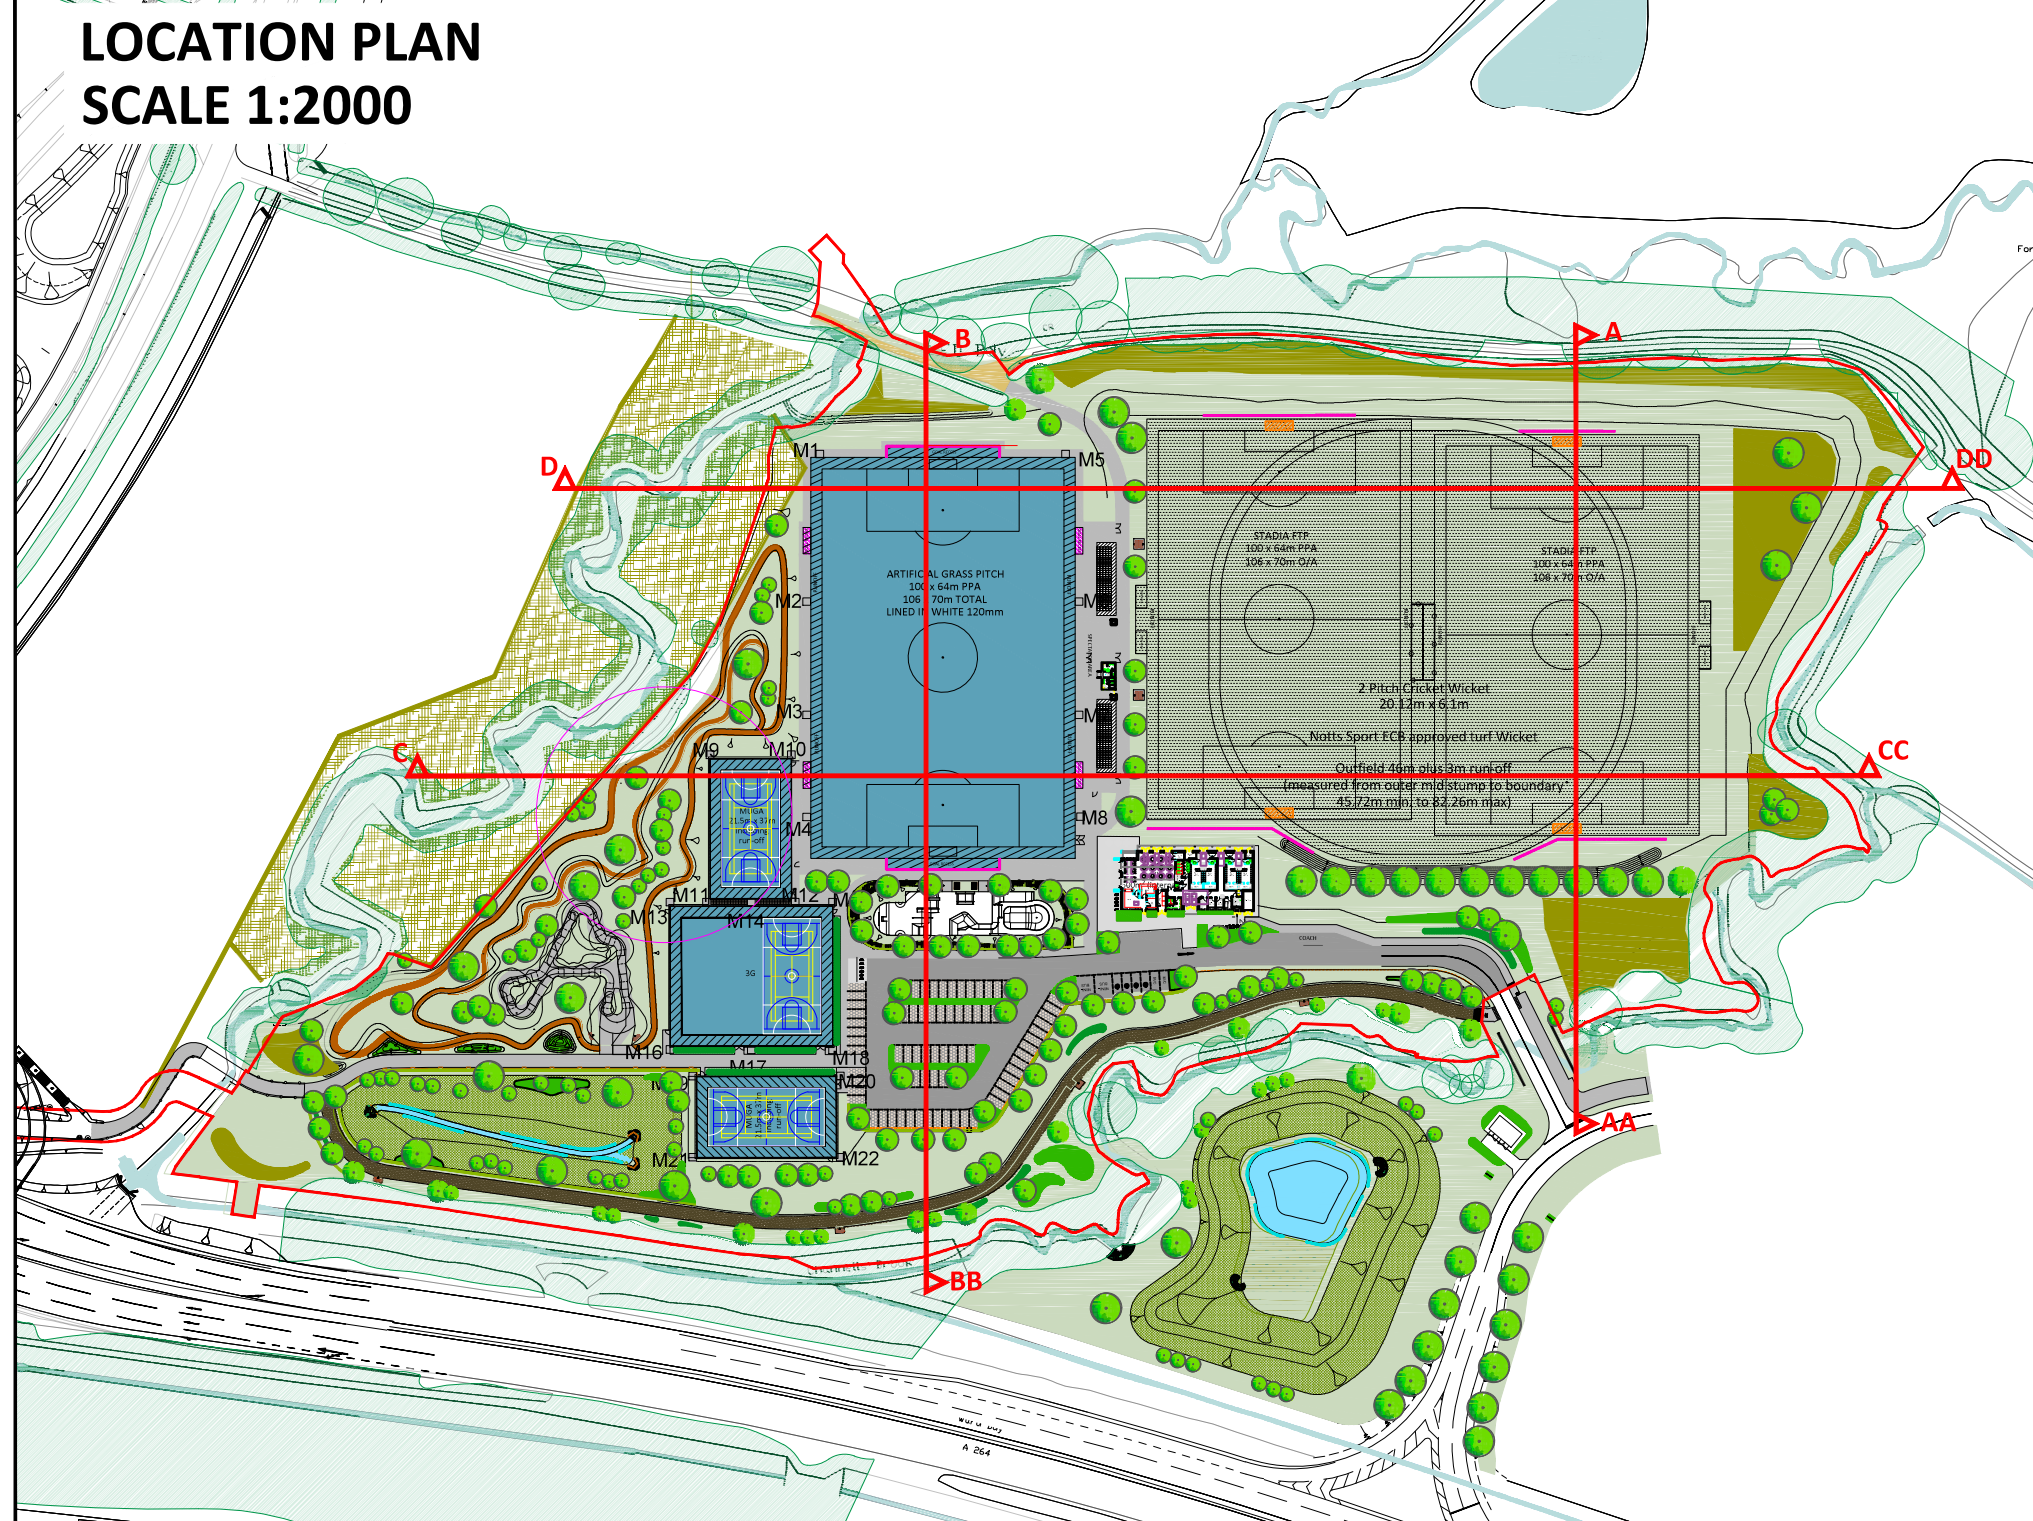


Key

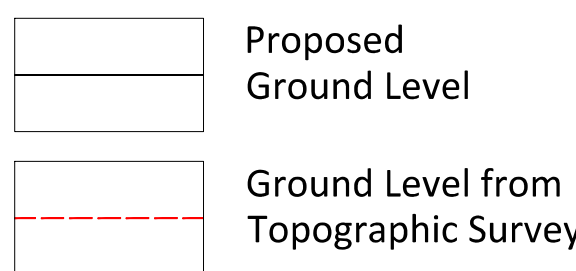


Notes:
DIA drawing 2898-5-2-29-DR-2014 Illustrative Landscape Sections A-D based on:
CSP-22157-P1010-P105A-Reserved Matters - Building Mirrored-07-11-2025 rec'd
11.11.2024/22157-Fake Block Option C rec'd 05.11.2025
Glenville-Ashmore-GAR-PA-PA2-D-C-Technical Layouts-2025-10-23-rec'd 21.10.2024/Sports
Hub Pavilion Amendments 2025-11-19-rec'd 13.11.2025
DM Whinney-25-10-27-21.1.65-Dwell-Homebush-Sports Hub rec'd 25.11.2025
Hillside Lighting H451823 REV15 rec'd 26.11.2025
Surrey Technology-2898-5-2-29-DR-0002-0005-54-P2-NH RHC LANDSCAPE & PLANTING
PROPOSALS SCD updated rec'd 24.11.2025
Issue: Drawn by David Jarvis Associates Limited (CROWN COPYRIGHT). ALL RIGHTS RESERVED.
2025 LICENSE NUMBER 00000333. This drawing is for planning purposes only. Do not use this
drawing for construction. The information contained in the drawing should be used as a guide
to the final form and finish of the landscape scheme. Any revision to be approved by the
Client and Local Authority.
Setting out: Refer to Engineers for information regarding setting out. In the event of
discrepancy refer to Engineers in the first instance.
Survey: Original survey provided by the Client.
Services: Where possible these are identified on the drawings but, for the avoidance of doubt
all service/utility locations should be considered indicative and identified as site. To ensure
these services / utilities shown are current refer to the original survey provider or utilities
designer or Client for confirmation and further information regarding easements. In the event
of new services being installed refer to the appointed Engineer. It is recommended that
hazard warning tape, finger electric cable/finger services to be installed over all service
routes (to remain on site) to current BS guidelines (BS7073).
Lighting: Refer to lighting engineers drawings.
Planting: Plant species are selected and located in line with consideration of the site
conditions, NHIC guidelines and discussions with the Local Authority and design team. All
plants and planting procedure to conform to the David Jarvis Associates Limited Landscape
Specification that will accompany the Construction Issue drawings. No species or plant
location is to be varied without prior consent of the Landscape Architect.
Design Levels: Refer to Engineers where design levels are not shown.


Section B-BB

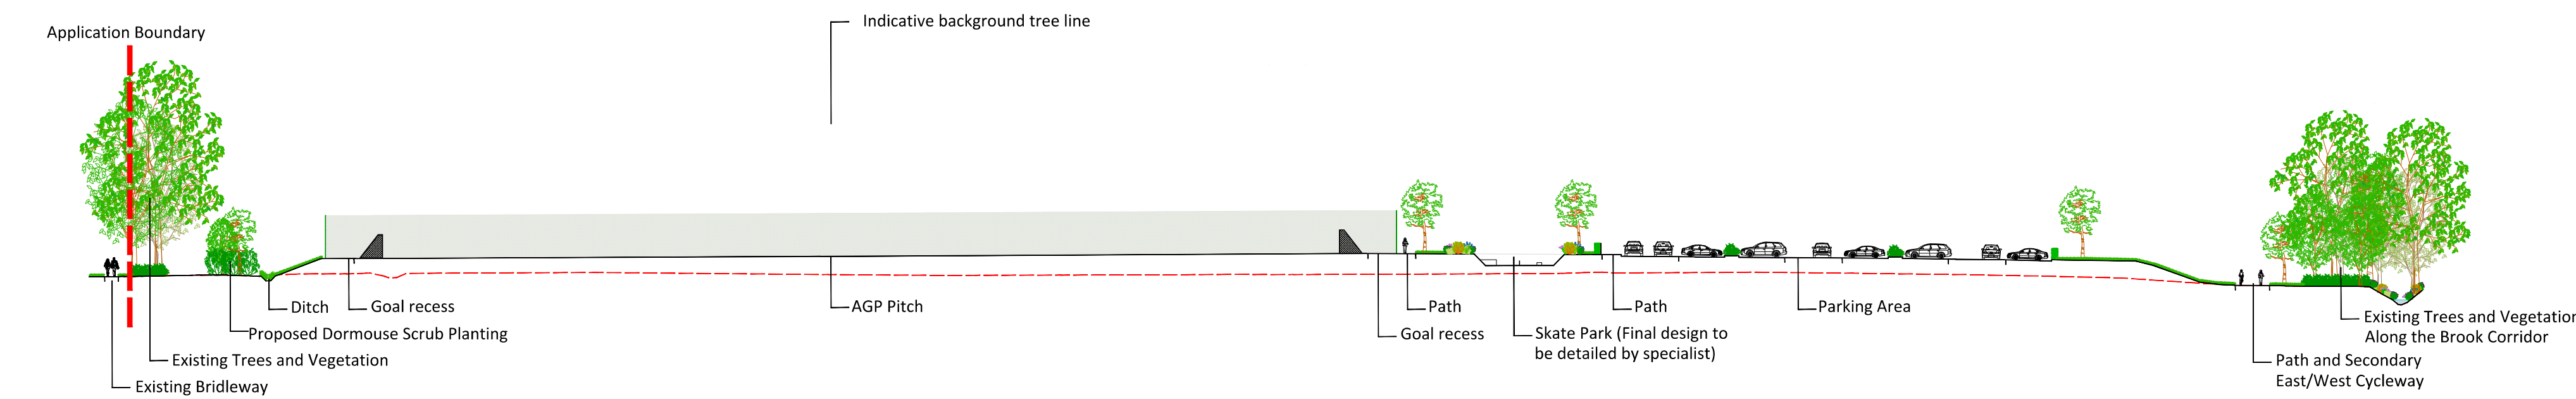

Section C-CC

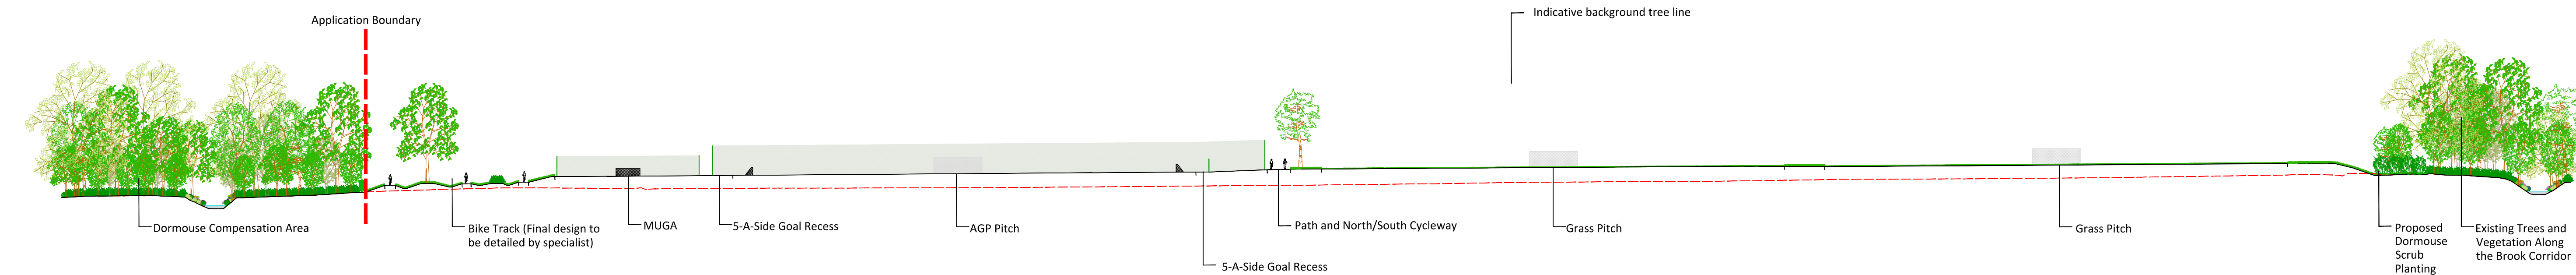

Section D-DD

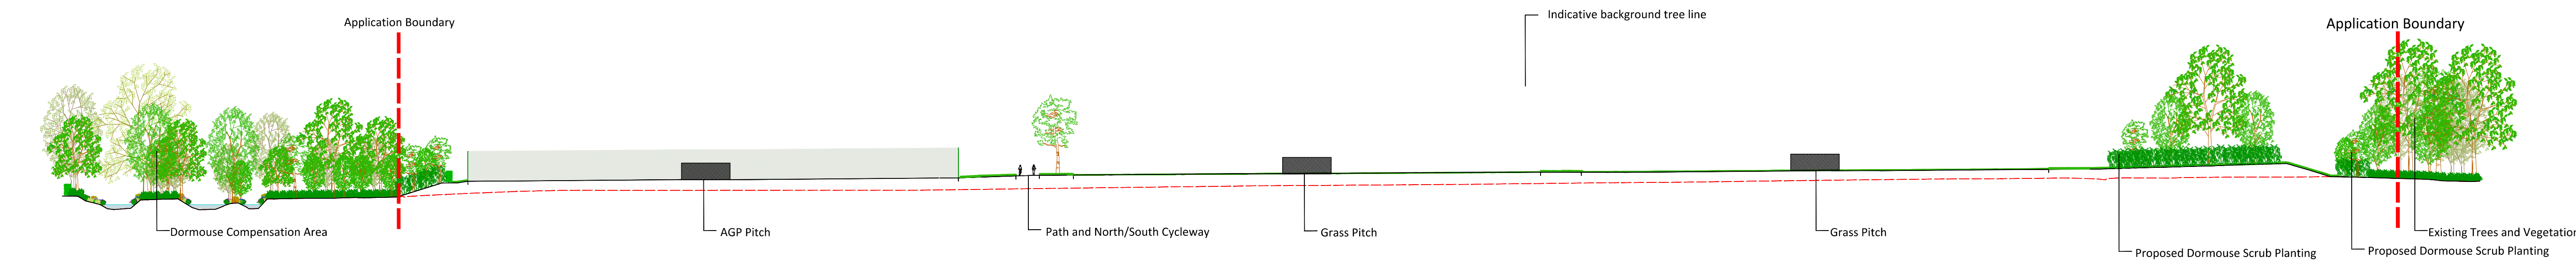

Drawing Revision				
Rev.	Date	Description	Drawn	Checked
P1	26/11/2025	First Issue	JG/JE	PG

Status

PLANNING

DAVID JARVIS ASSOCIATES

DAVID JARVIS ASSOCIATES LIMITED
1 Tennyson Street, Sanderstead, Wiltshire SN1 5DT
t: 01793 612172
e: mail@ davidjarvis.biz
w: www.davidjarvis.biz

Client

LEGAL AND GENERAL (STRATEGIC LAND
NORTH HORSHAM) LIMITED

Project

LAND NORTH OF HORSHAM -
SPORTS HUB

Drawing Title

ILLUSTRATIVE LANDSCAPE SECTIONS A-D

Scale	Sheet Size	Date Plotted
1:500	A0	26/11/2025

Client Ref.	Drawing Ref.	Drawing No.	Version
-	2898-5-2-29	DR-2014	S4-P1



0 10m 20m 30m 40m 50m 60m 70m