wps planning
planning - design

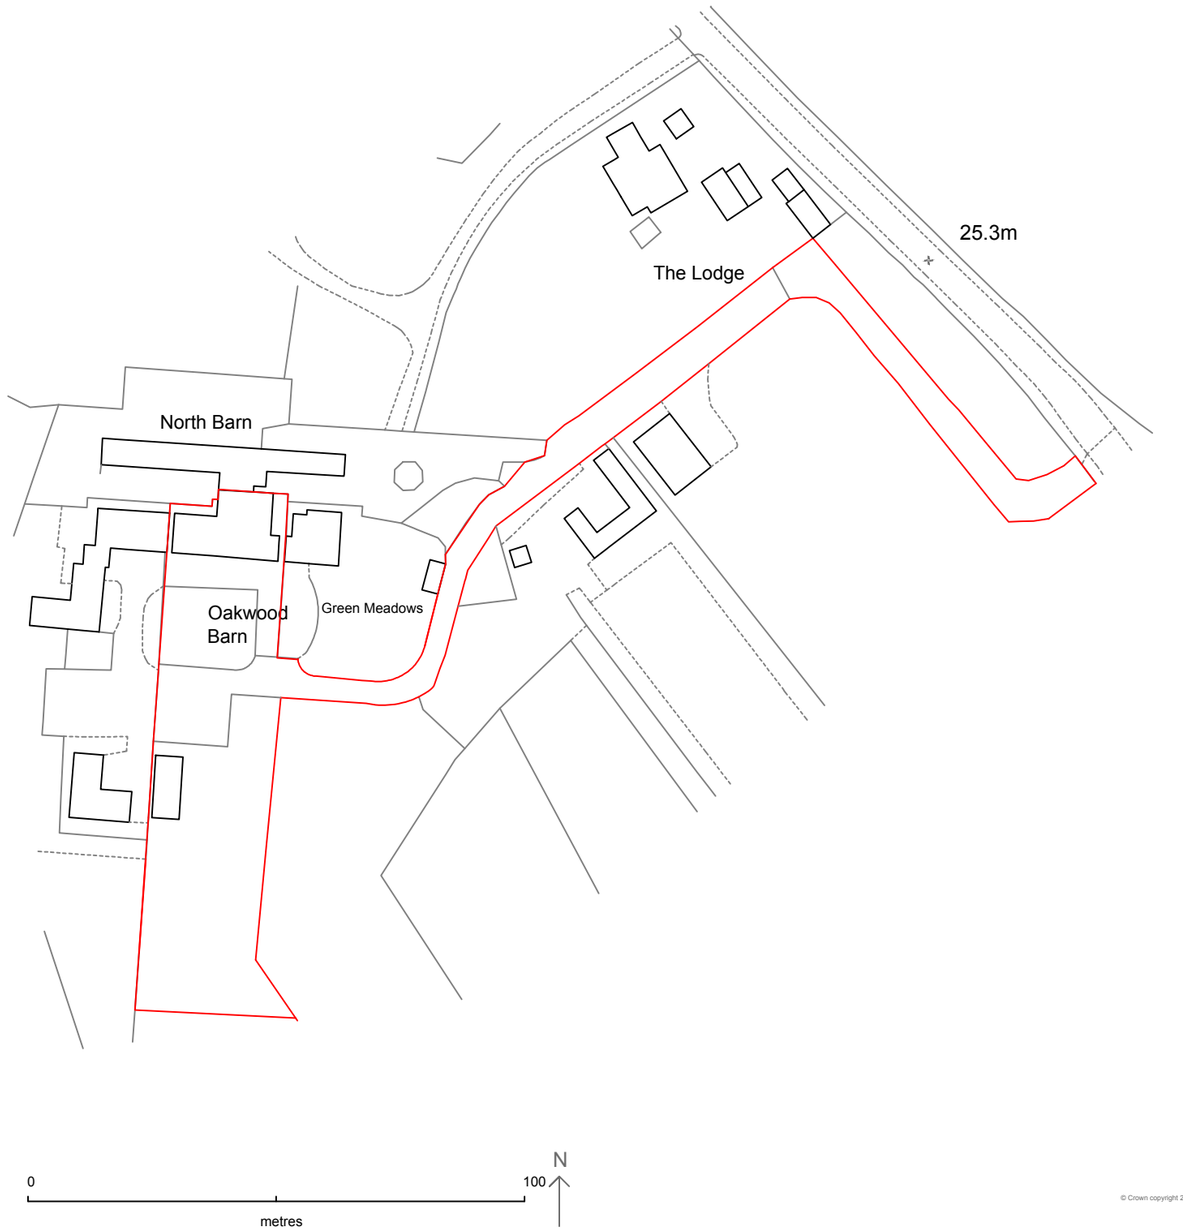


© Crown copyright 2026 Ordnance Survey 100053143

retention of summerhouse - oakwood barn, harbolets road, west chiltington - location plan - drawing no.150/2026/1 - scale 1:1250 @a3