



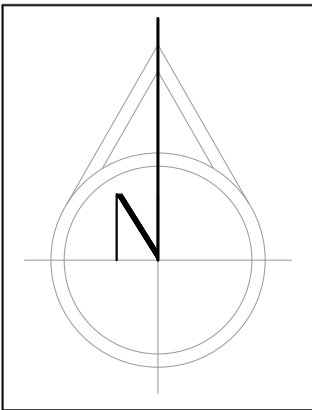

Site Location Plan 1:1250

© Crown copyright, All rights reserved. 2025 Licence number AC0000808122.
0 25 50 75 100 125 m
1:1250
1:1
0 0.1 m

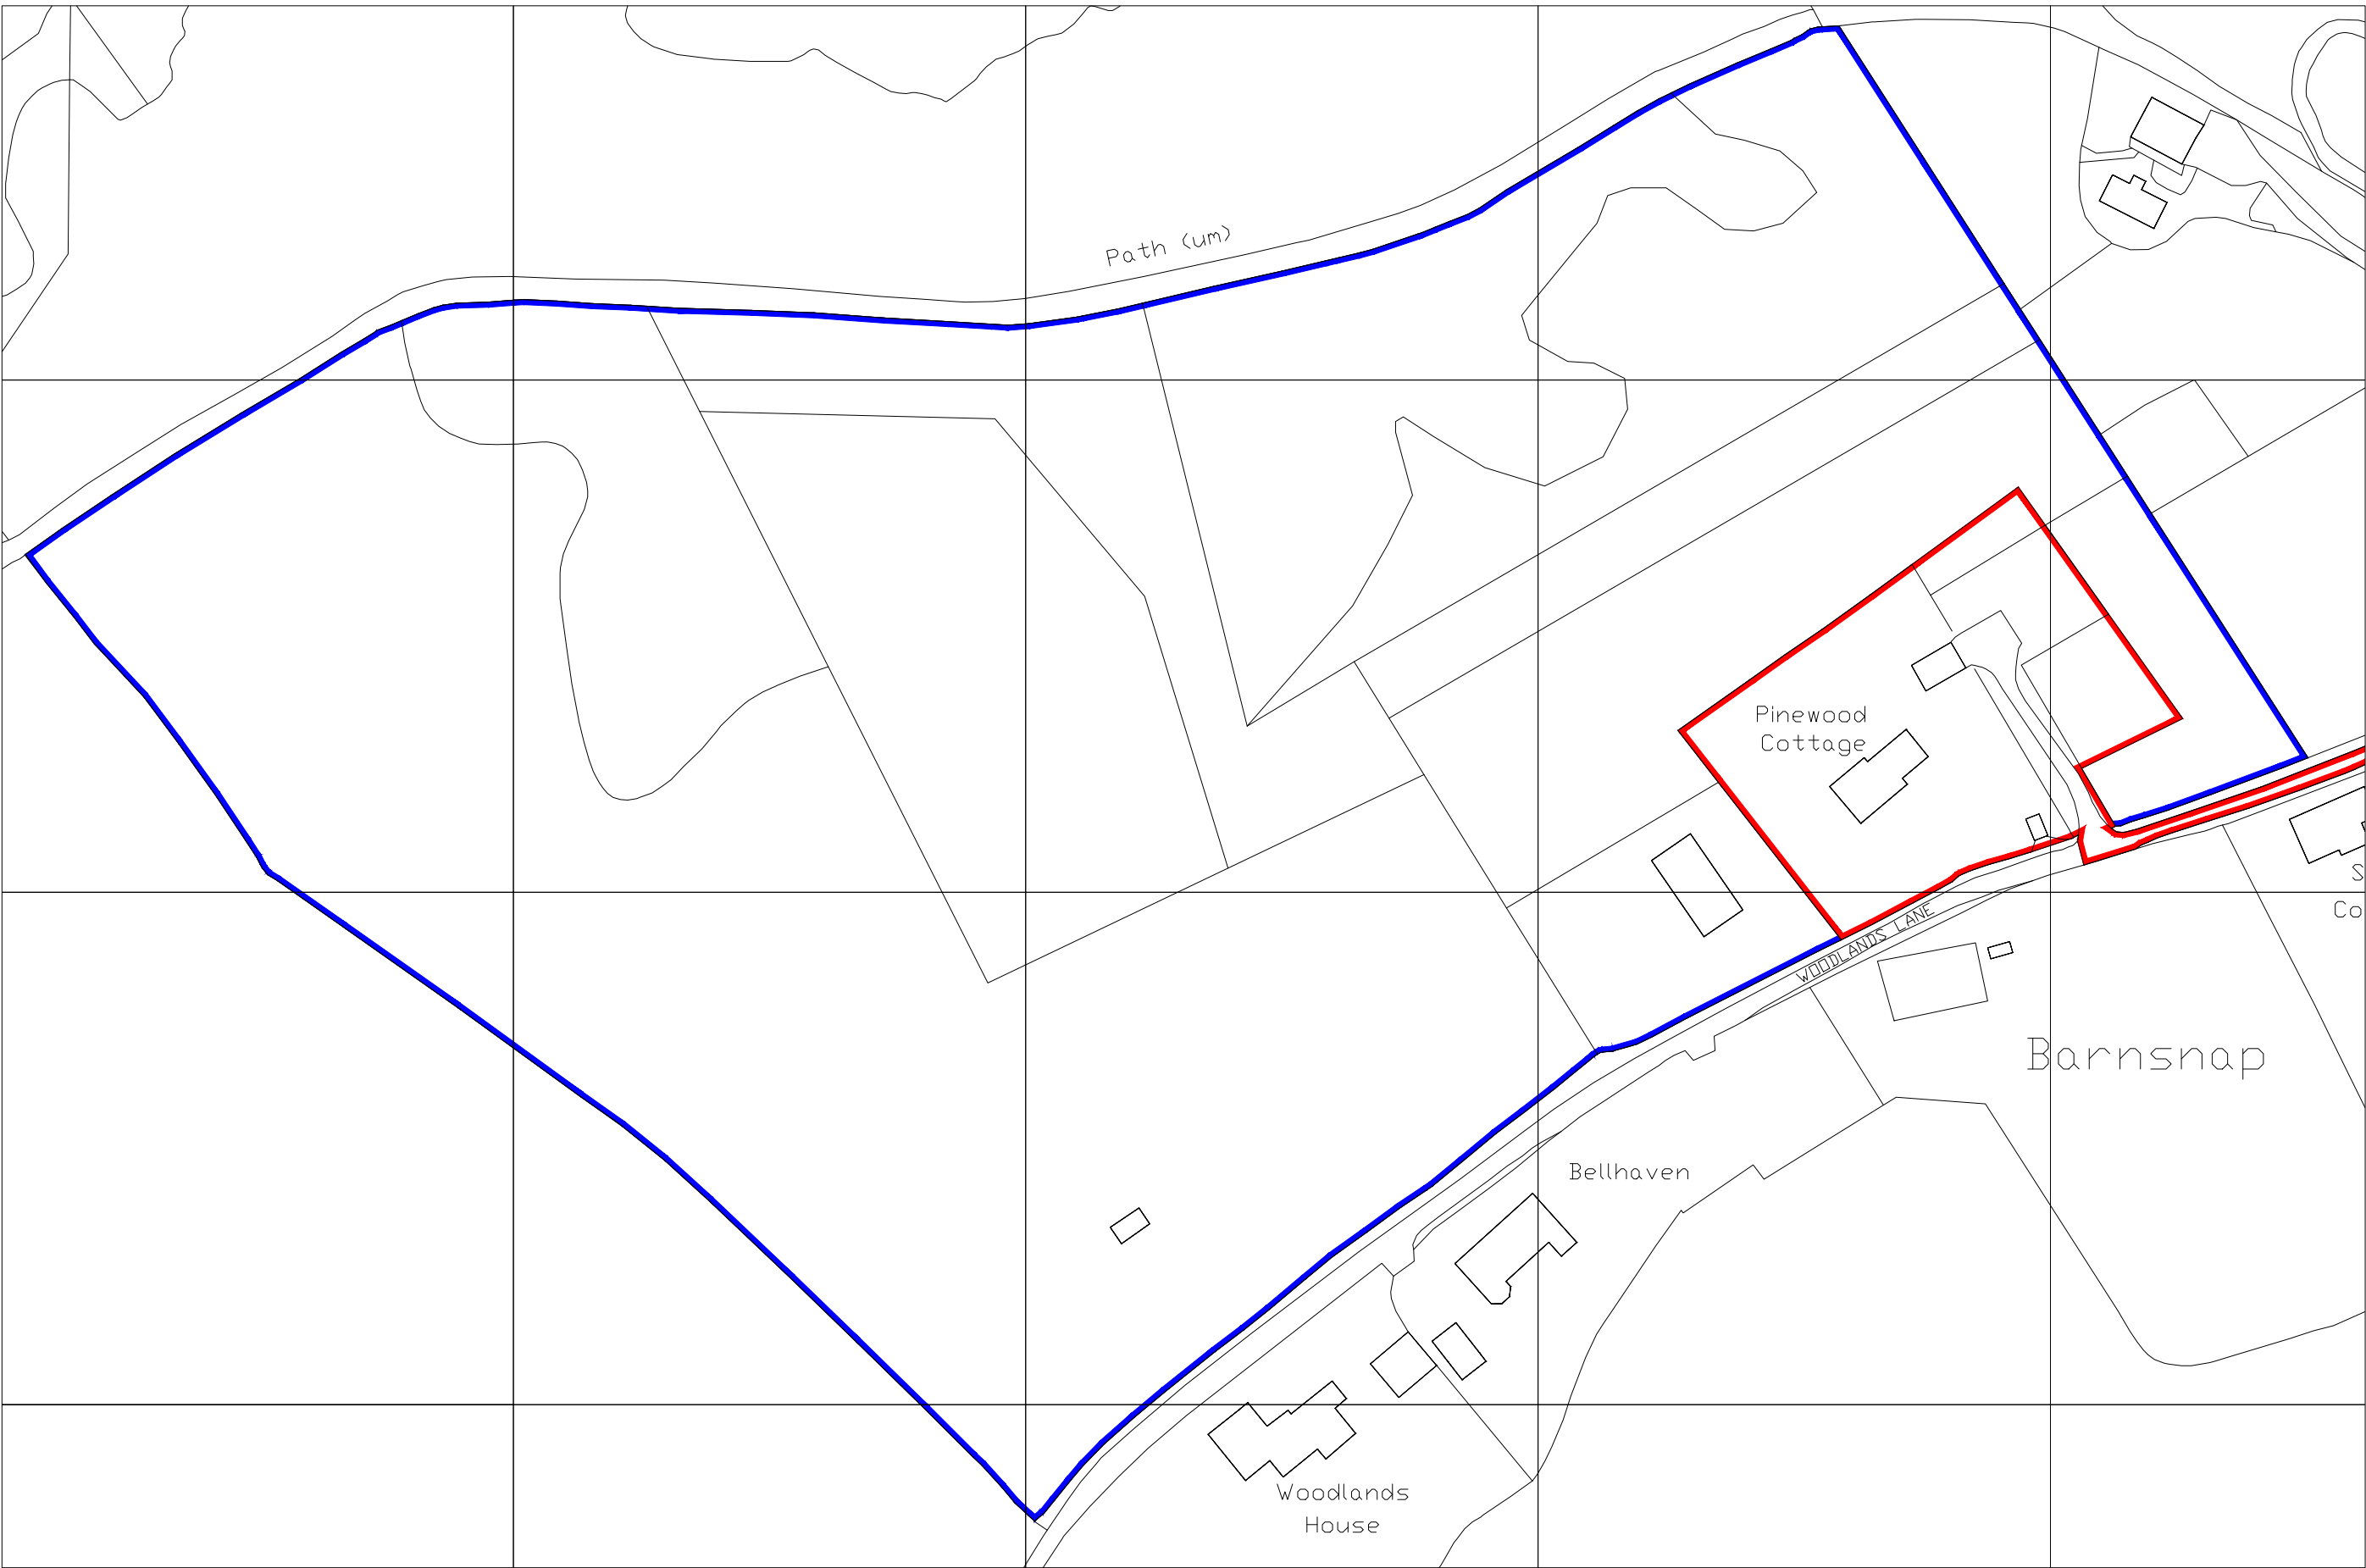

Site Location Plan 1:2500

© Crown copyright, All rights reserved. 2025 Licence number AC0000808122.

0 50 100 150 200 250 m
1:2500
1:1
0 0.1 m

OAKWRIGHTS®

OAKLAND VALE
BY DESIGN

Oakland Vale Ltd, Innovation Centre,
Unit 65, Highfield Drive, Churchfields,
St Leonards-on-Sea, East Sussex, TN38
9UH.

T: 01424 214411
E: info@oaklandvale.co.uk
W: www.oaklandvale.co.uk
Oakland Vale by design is a trading
name of Oakland Vale Ltd.

DRAWING PRODUCED BY

T.J. Crump Oakwrights Ltd.
The Lakes, Swainshill,
Hereford, HR4 7PU

+44 (0) 1432 353353
enquiries@oakwrights.co.uk

NOTE

© This drawing, its contents, and all information contained therein is protected by copyright. It may be used once only for its intended purpose under a contract with T J Crump Oakwrights Ltd, but specifically not for any other use or purpose. This drawing is for Planning purposes and does not constitute a construction issue drawing. All setting out dimensions and levels are indicative and are subject to detailed site survey and site conditions. The Client and their agent are responsible for ensuring that Building Control and construction drawings are carried out following Planning Approval. Scaling from this drawing is for Local Planning Authority information only.

REVISION

CLIENT
Mr & Mrs N. Warner

SITE ADDRESS
Pinewood,
Woodlands Lane, Colegate,
Horsham, RH13 6HU

PROJECT
Proposed Replacement Dwelling

DEPARTMENT
Architecture

DRAWING
Site Location Plans

SCALE
1:1250&1:2500@A1

DATE DRAWN
19.11.25

DATE ISSUED
19.11.25

DRAWN
JK

CHECKED
DB

DWG. NO.
2310899-11

REV.

-