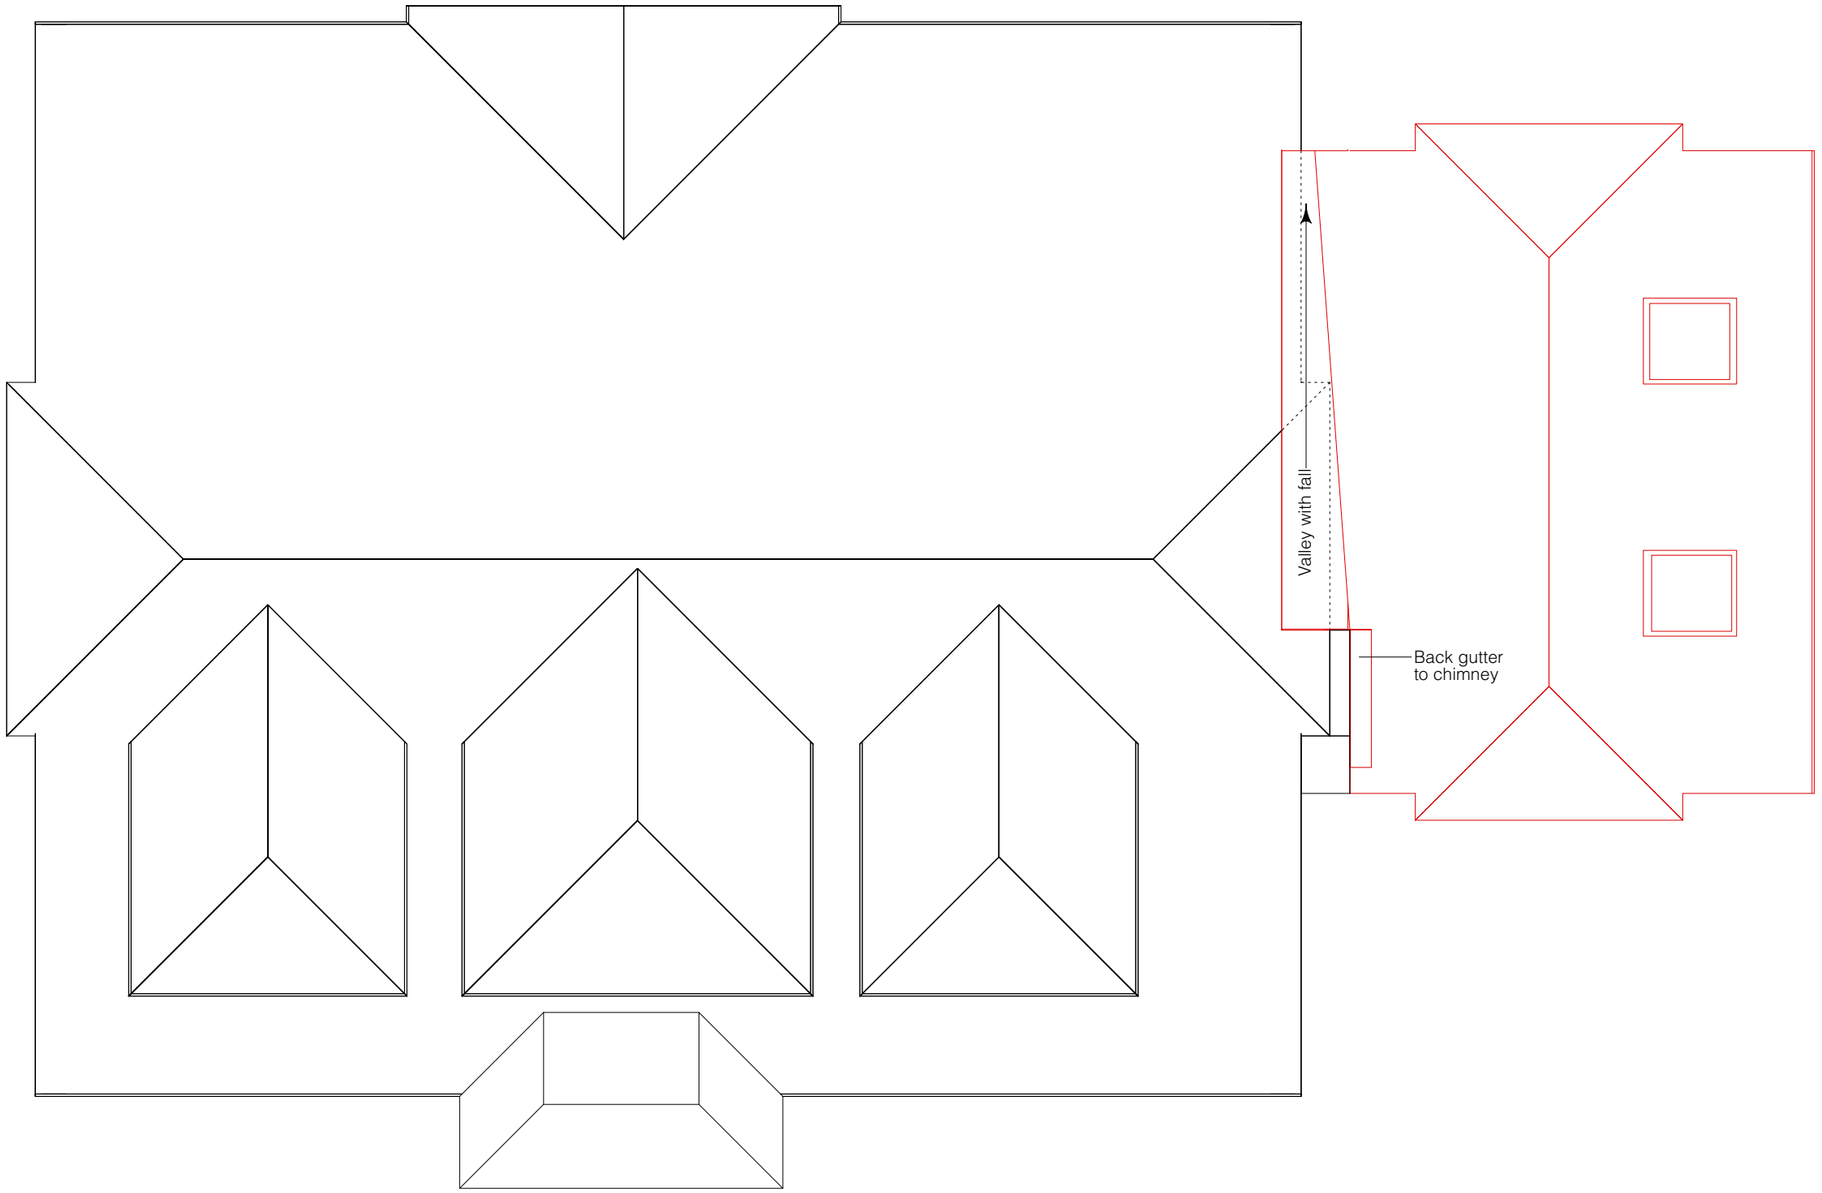


EXISTING ROOF WITH PROPOSED NEW ROOF lined red

0 1.0 2.0 3.0 4.0 5.0 M

Sheet No. D/0125/734/06

Scales Page Size A3:
1:50

Notes:

Project Name:
Single storey side extension to replace conservatory

Date: 28/01/2025

Client:
Heslop

Site Address:
Hill View Cottage
Kithurst Park
Storrington
R20 4JH

PB PROPERTIES
the design to build on

Paul Maggs MCIAT

Hazelwood, Harbolets Road,
West Chltington RH20 2LG

Tel: 01798 813298

paul@pbproperties.co.uk
www.pbproperties.co.uk

Drawings produced using Vectorworks CAD. Only written dimensions to be respected. Copyright protected to PB Properties

CIAT
CHARTERED PRACTICE