



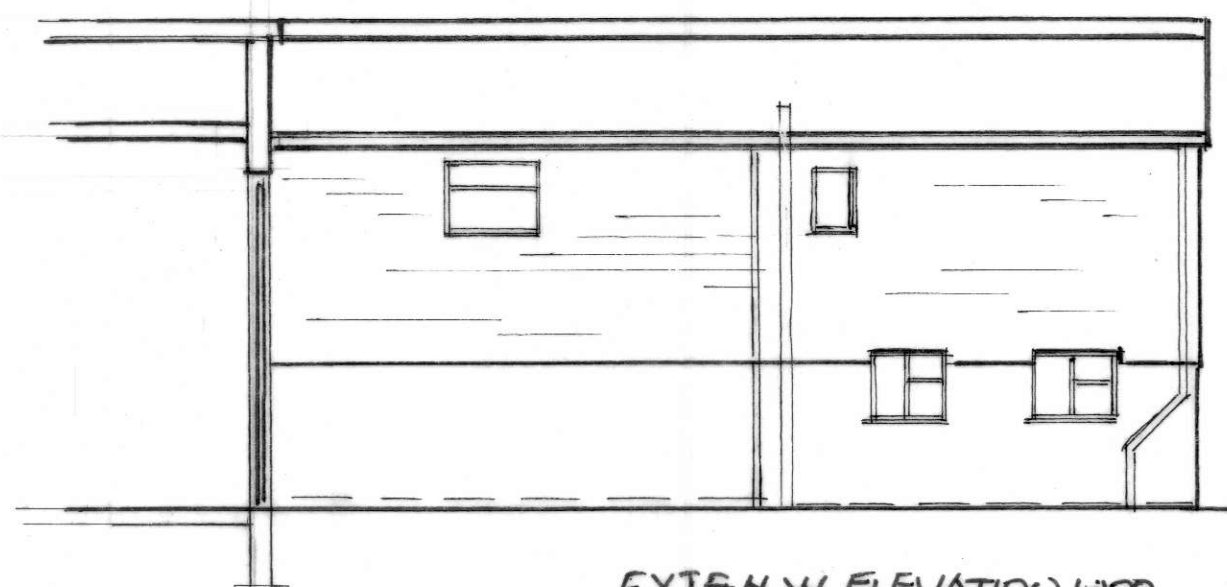


EXTG. N.W. ELEVATION 1:100

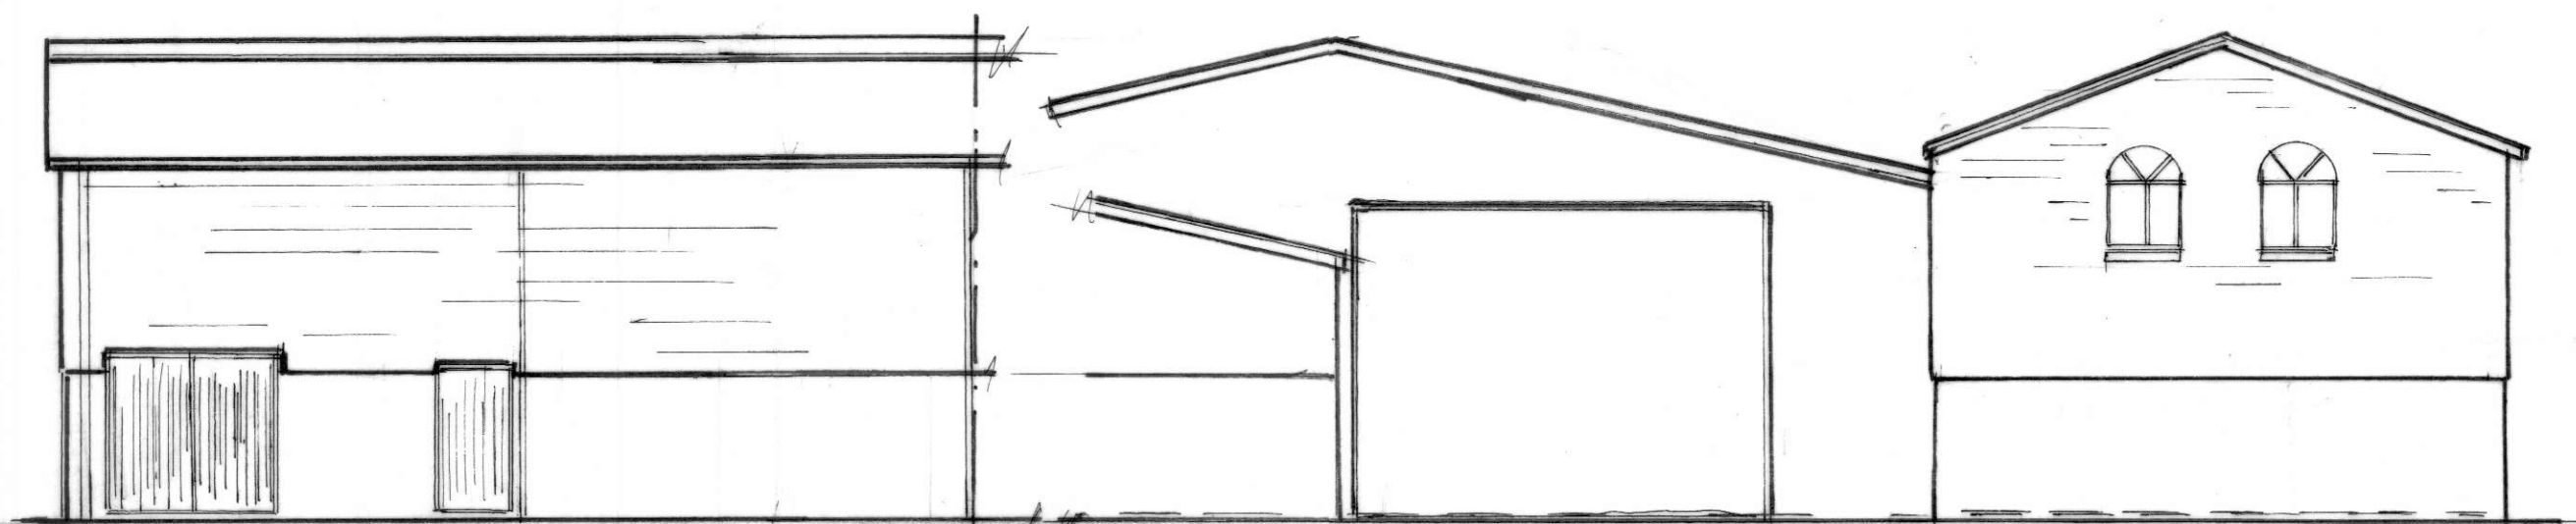


EXTG. S.E. ELEVATION 1:100


EXTG. S.W. ELEVATION 1:100

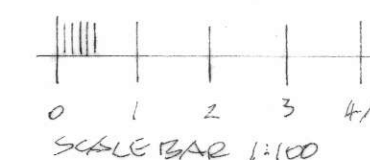



PROP. N.W. ELEVATION 1:100

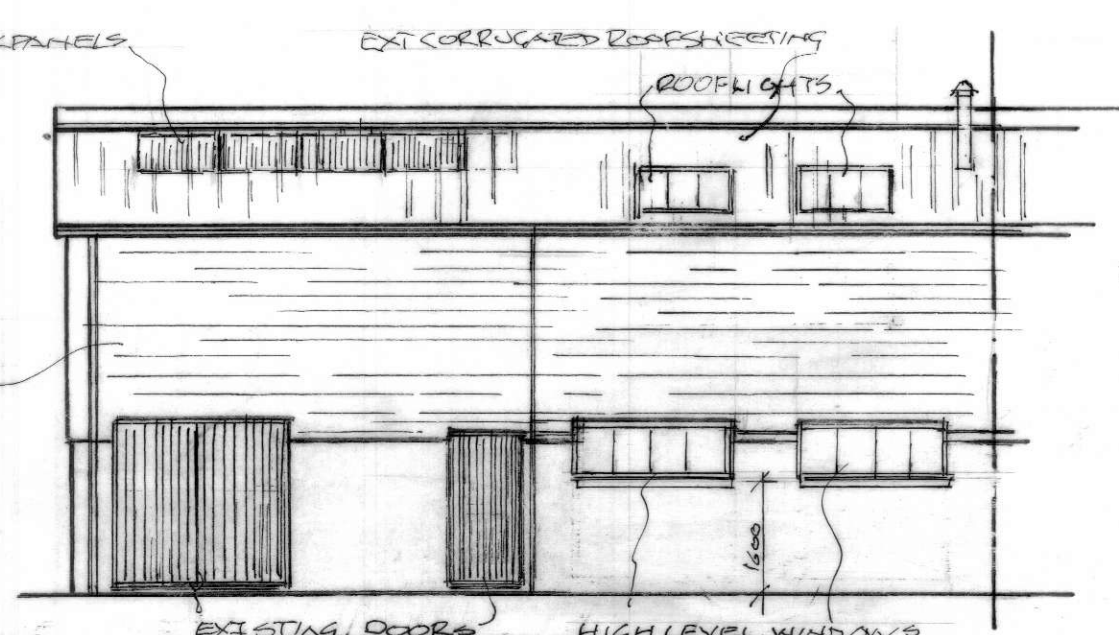


PROP. S.E. ELEVATION 1:100

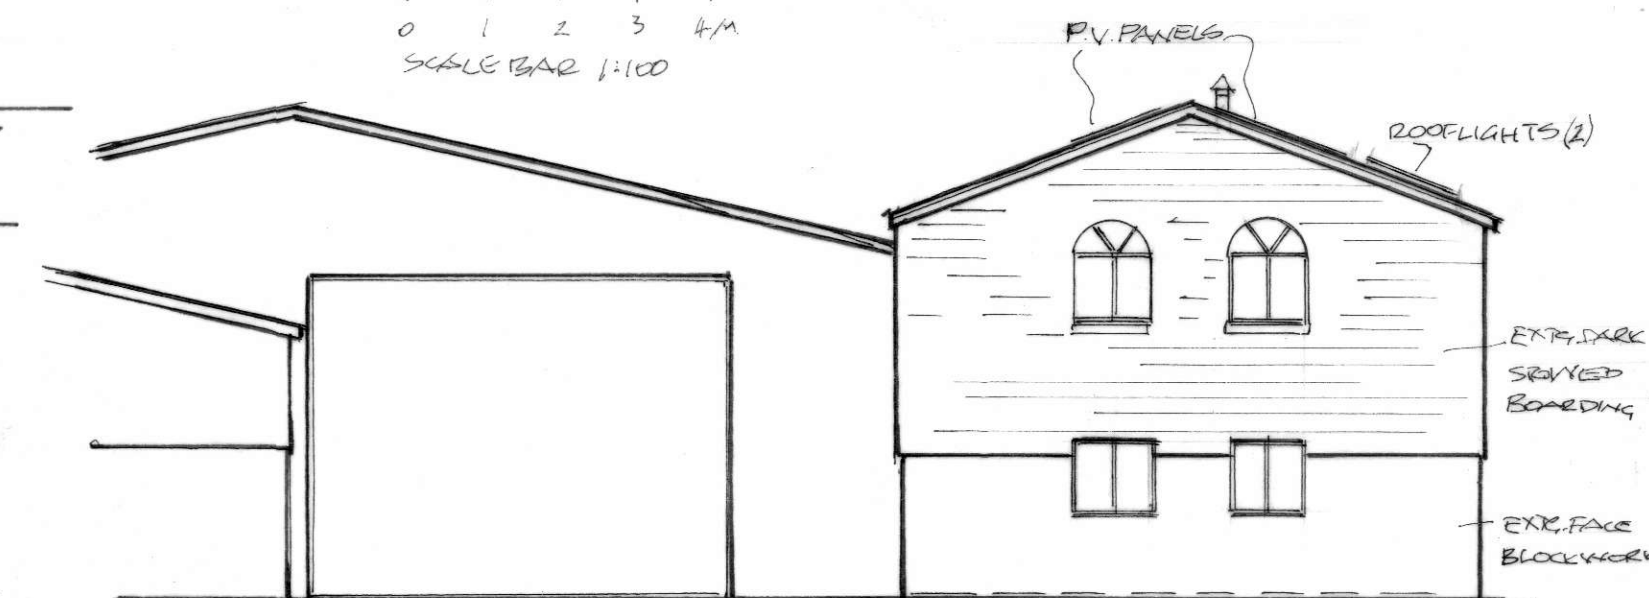

PROP. S.W. ELEVATION 1:100

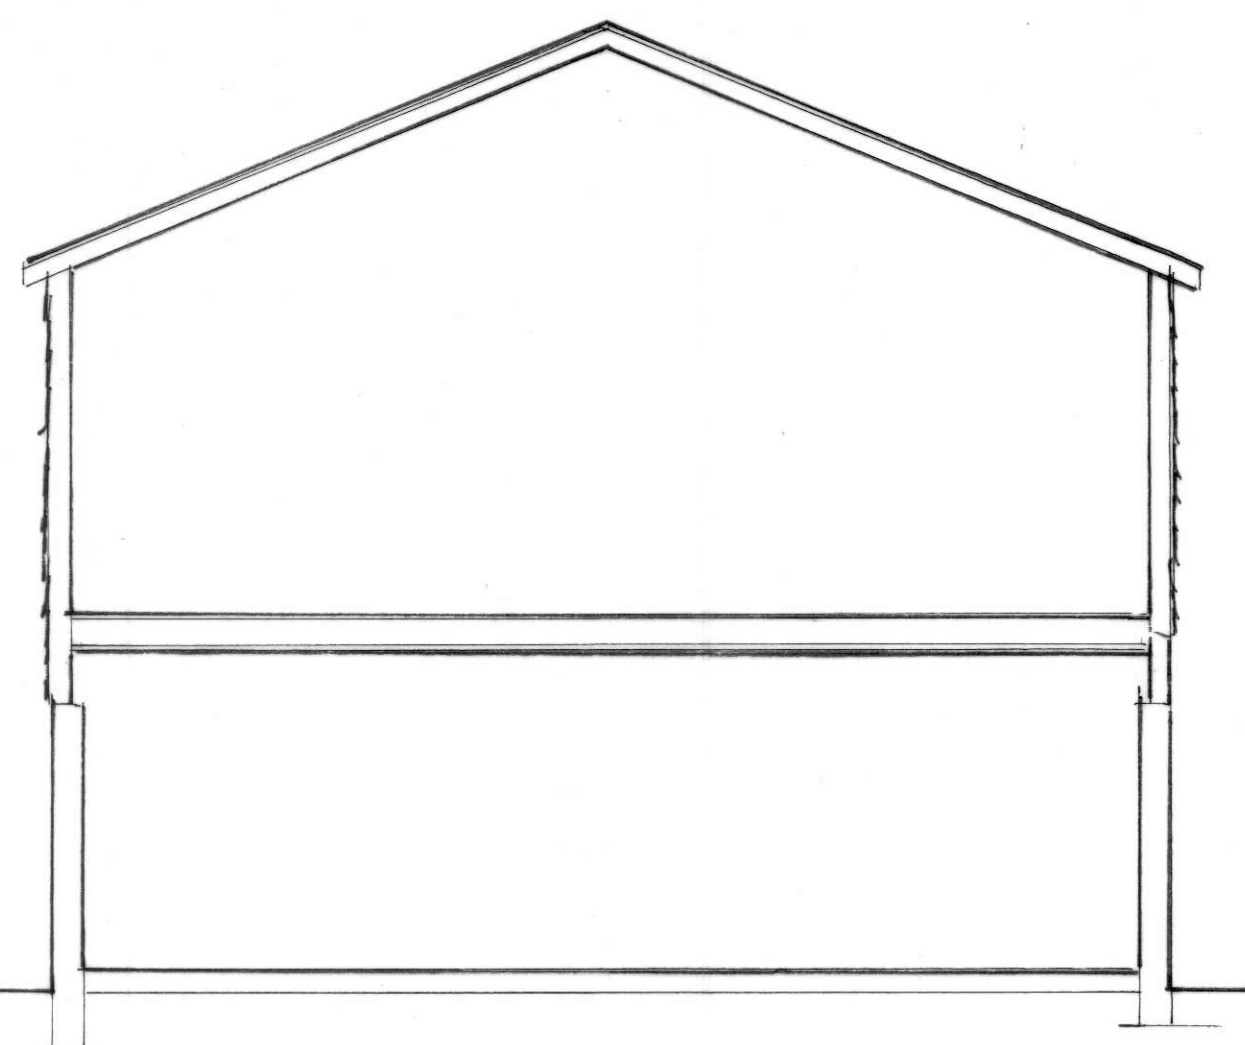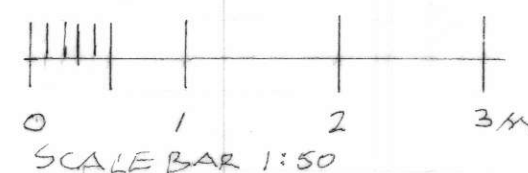

TYPICAL EXTG. CROSS-SECTION 1:50

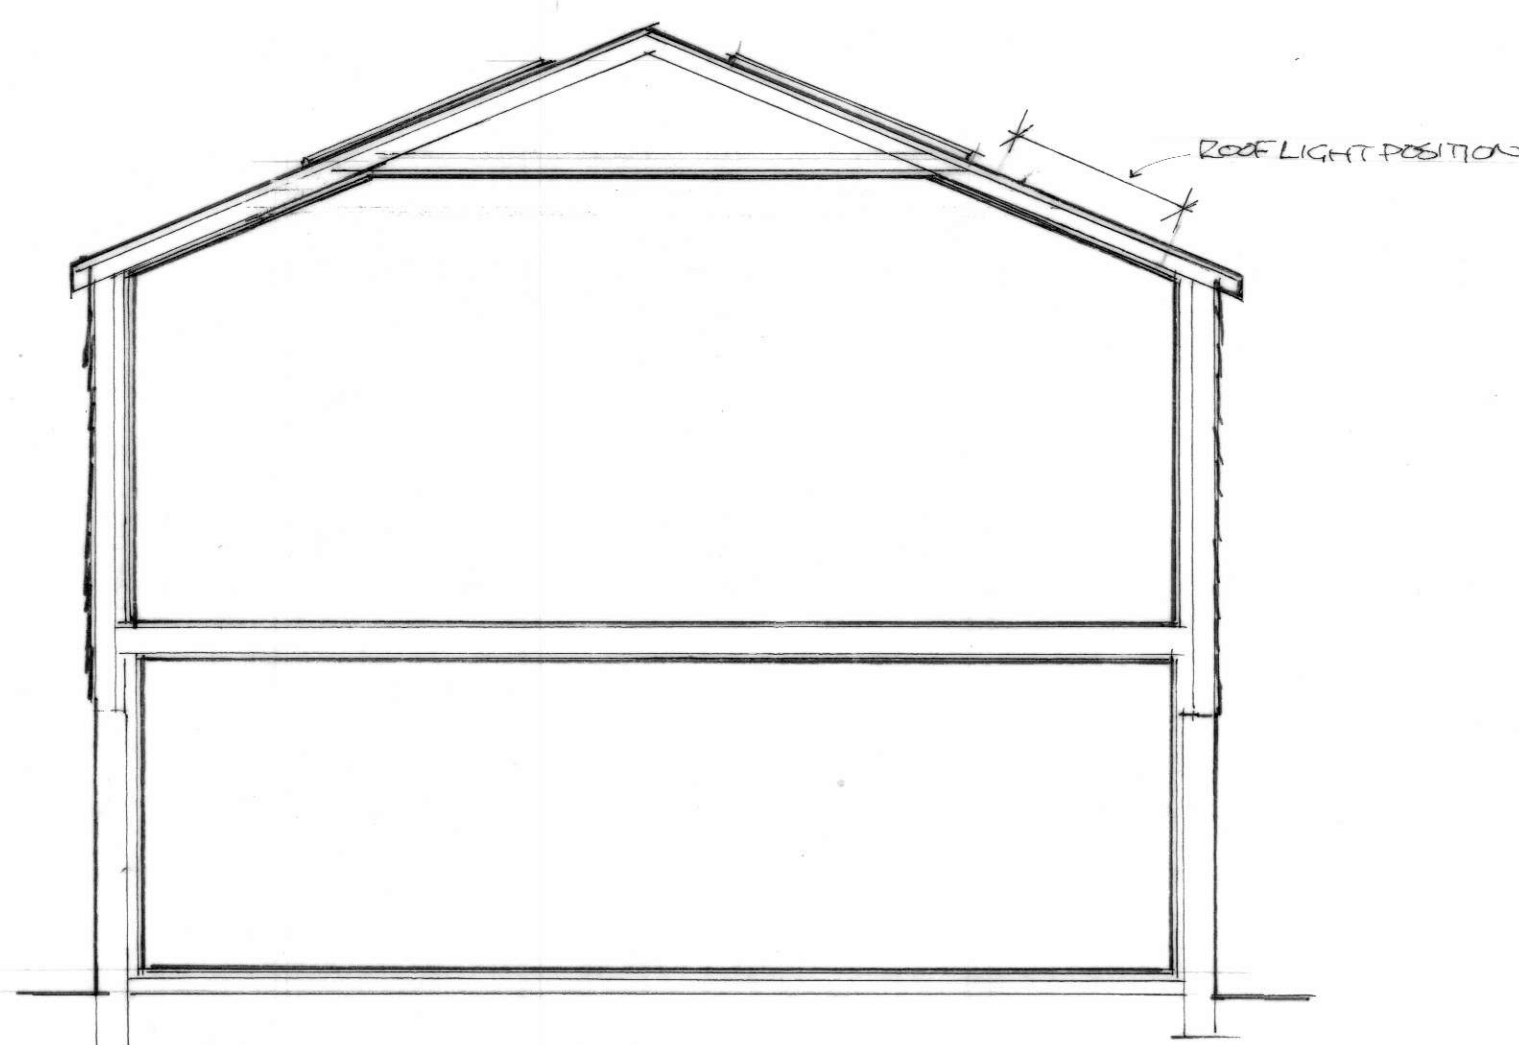

TYPICAL PROP. CROSS-SECTION 1:50

PROJECT:
CONVERSION OF PART STORE
BUILDING ETC. TO FORM A
SINGLE DWELLING AT:
MUNTHAM HOME FARM
BARNES GREEN, HORSHAM,
WEST SUSSEX.

CLIENT:
MR. D. BANKS.

DRWG. TITLE:
EXTG. & PROPOSED ELEVATIONS
EXTG. & PROPOSED SECTIONS

DRAWN BY:
MR. G. ASKEW M.R.I.C.S.

SCALE(S):
1:50

DATE:
16.12.2025.

DRWG. NO.
2025/1/2

REV.
B

A 21/1/2026. MINOR WINDOW ALTERATIONS.
B 2/2/2026 MINOR PENETRATION
CORRECTIONS.