



**Note: Front elevation is coloured for illustration purposes.
Please refer to materials plan for specific materials.**

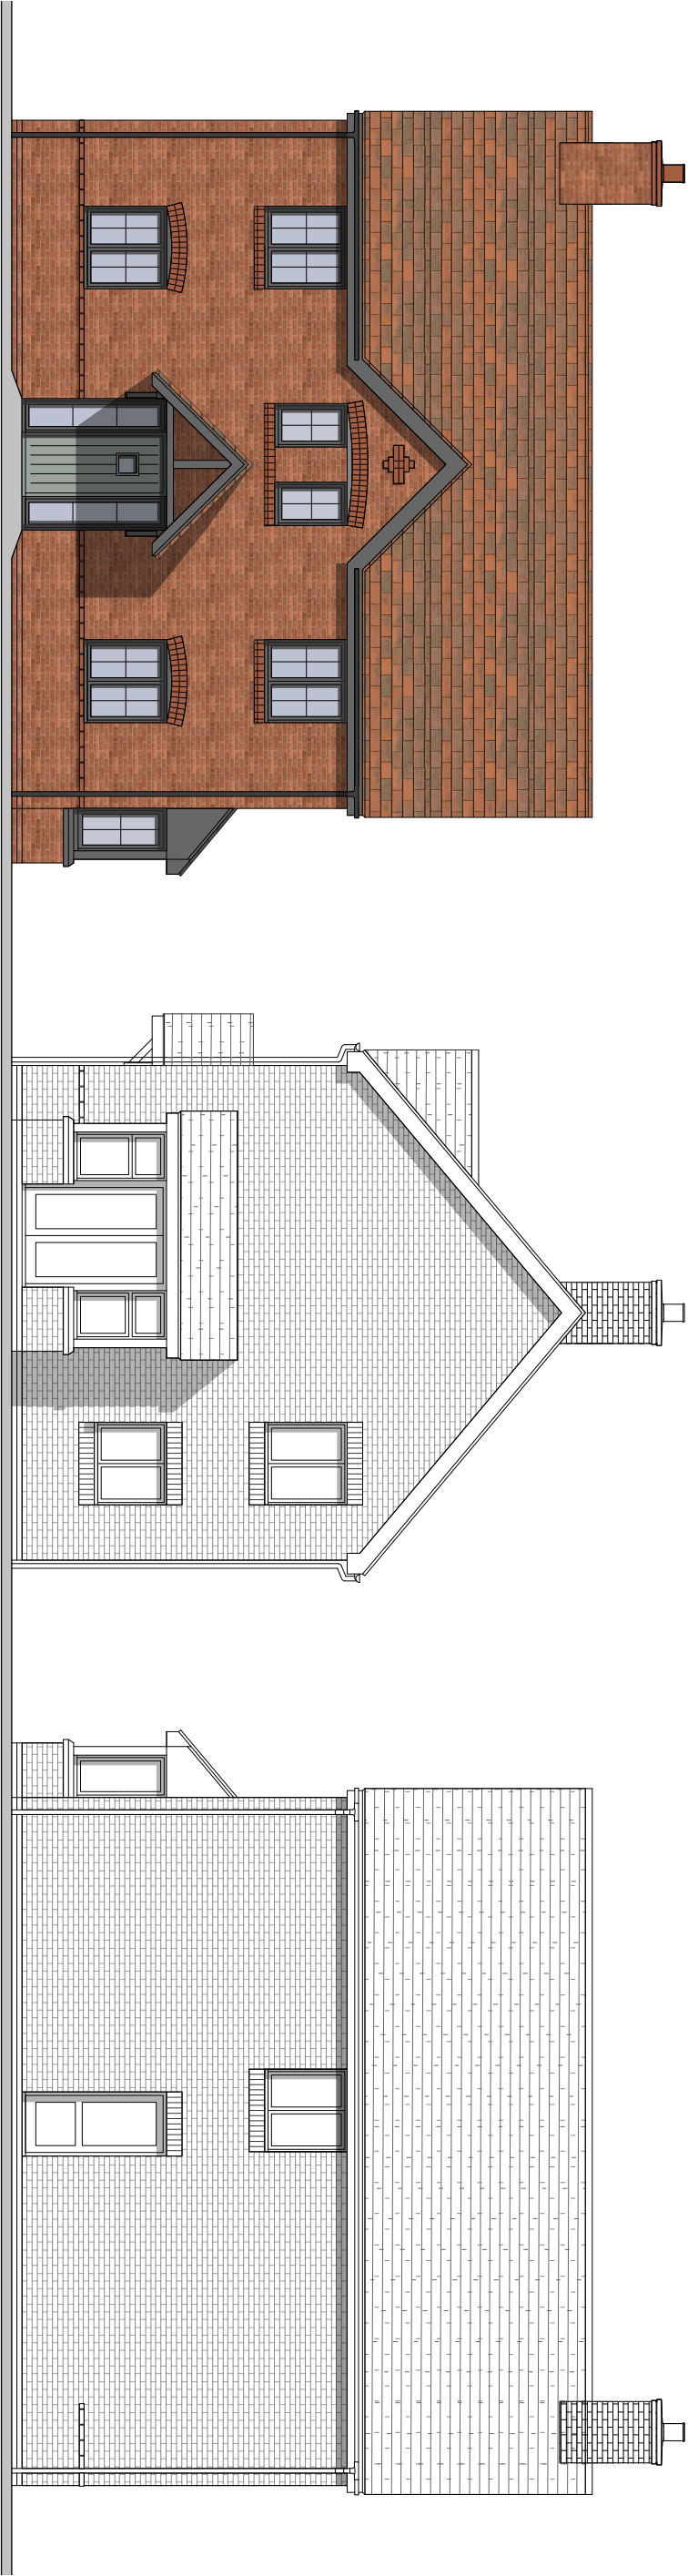


Front Elevation

Side Elevation


Rear Elevation

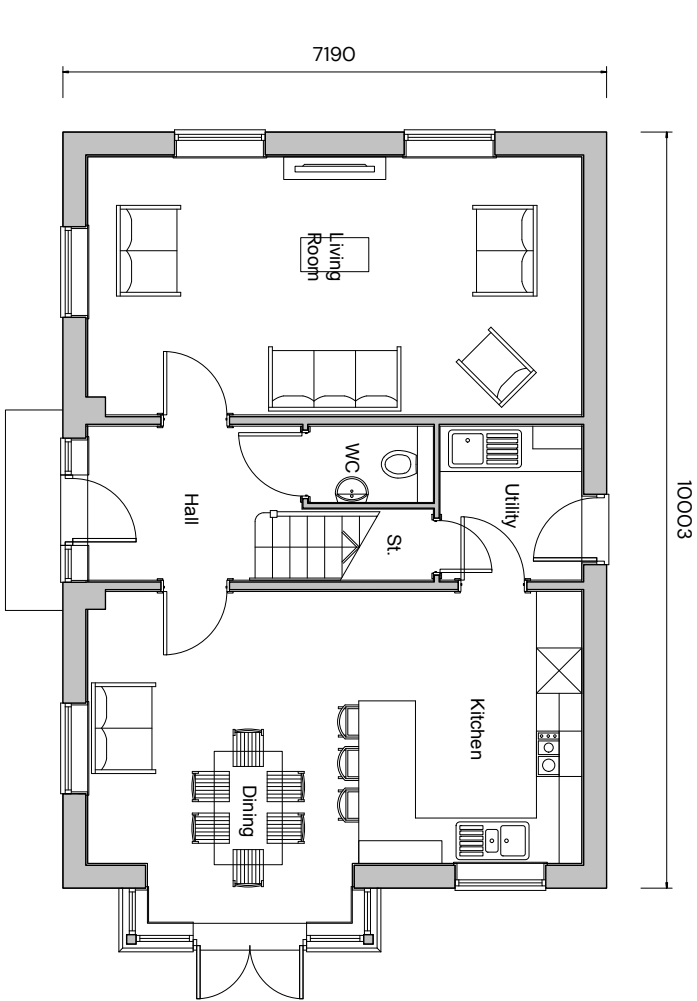

Ground Floor

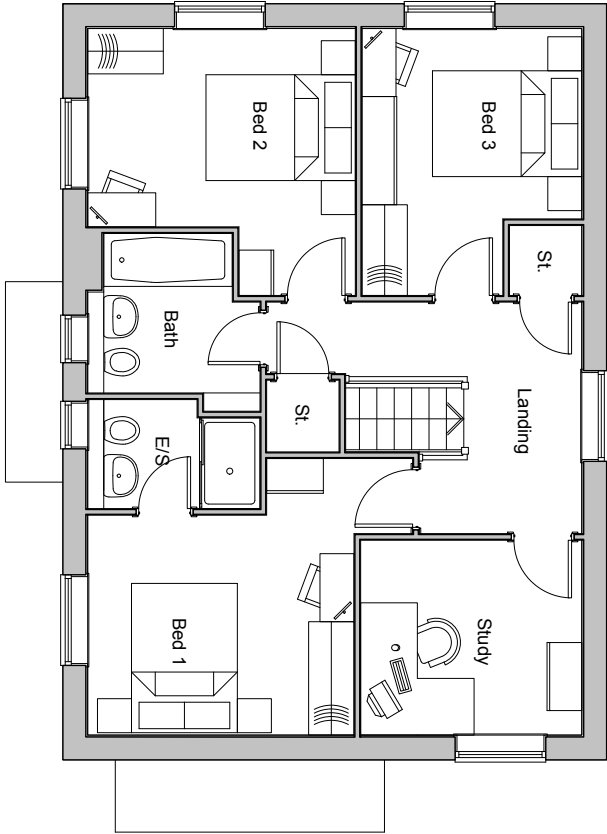

First Floor

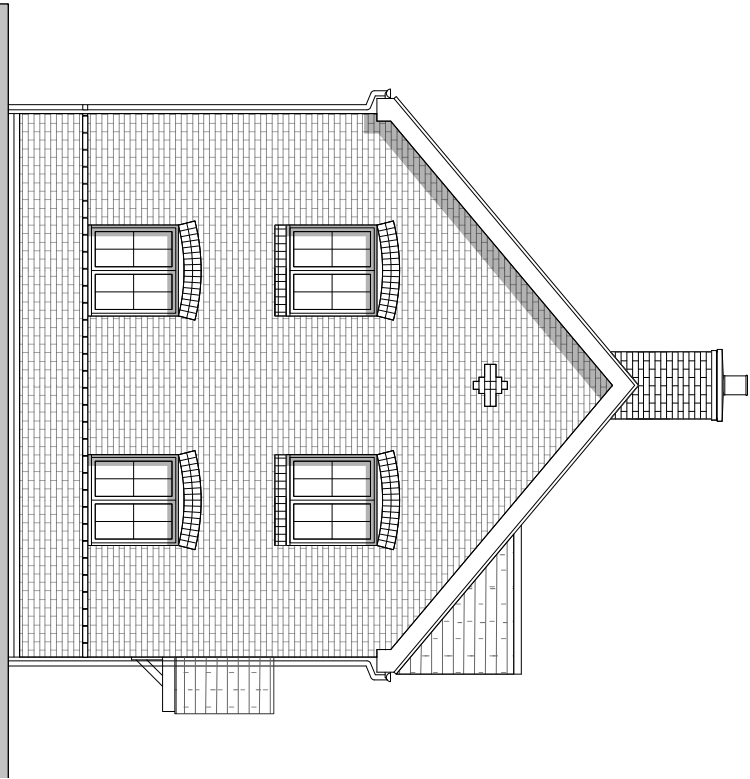

Side Elevation

Plot Numbers
As: 76
Handed:

