




FRONT (EAST FACING) ELEVATION

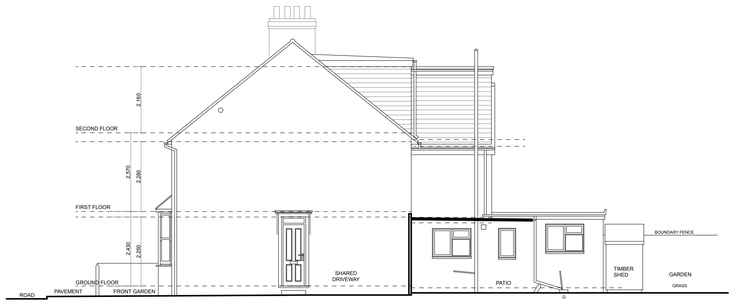


SIDE (SOUTH FACING) ELEVATION

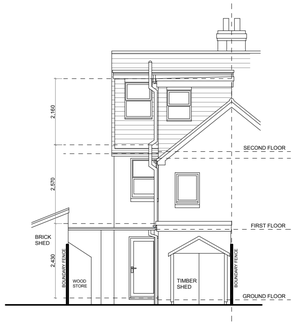


REAR (WEST FACING) ELEVATION


## EXISTING ELEVATIONS 1:100




PHOTOGRAPH SHOWING EXISTING FRONT ELEVATION





LOCATION PLAN 1:1250

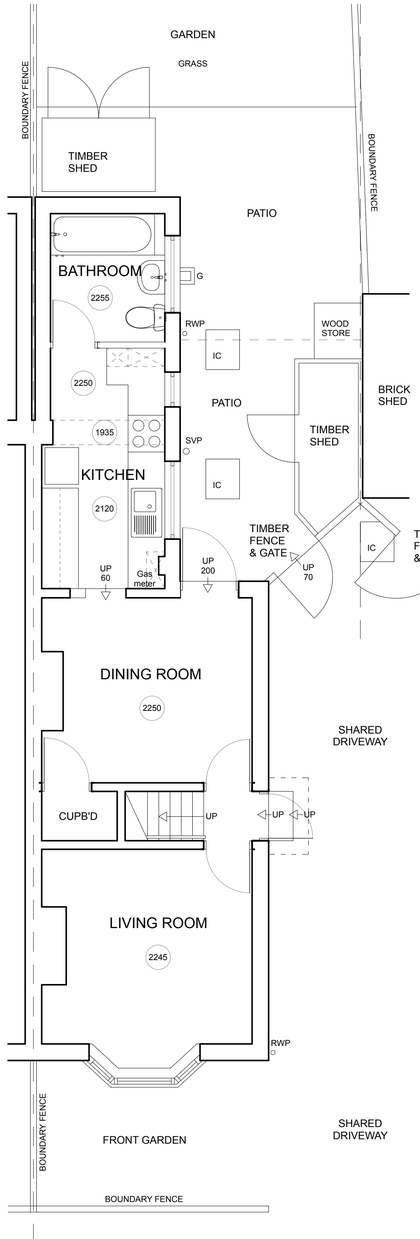



GROUND FLOOR PLAN

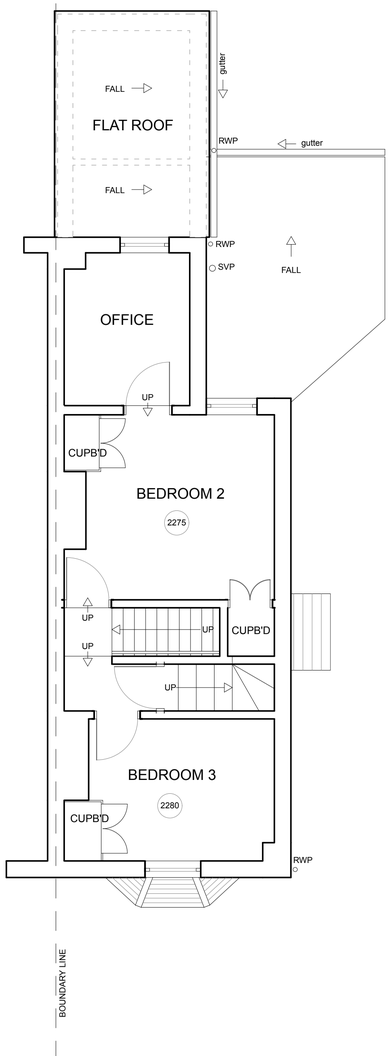


FIRST FLOOR PLAN

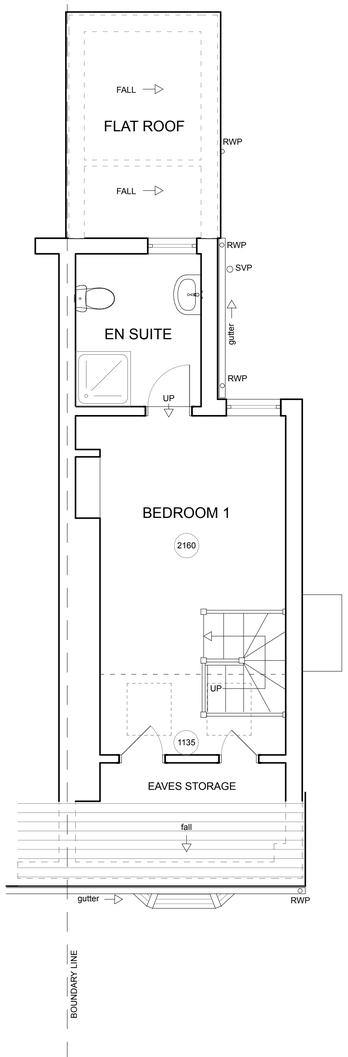


SECOND FLOOR PLAN

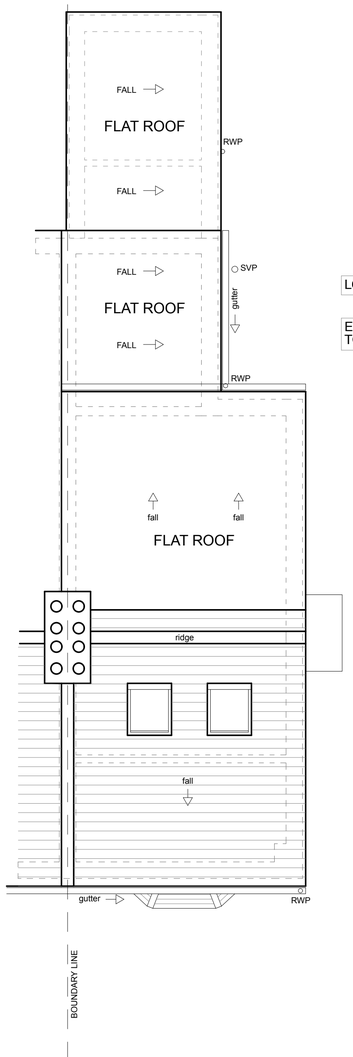


ROOF PLAN




BLOCK PLAN 1:500

## EXISTING PLANS 1:50

# PLANNING ONLY

1 2 3 4 5 6 7 8 9 10

1:100 @ A1

1 2 3 4 5 6 7 8 9 10

1:50 @ A1

Work to indicated dimensions only. All dimensions to be confirmed on site. This drawing is to be read in conjunction with other drawings in this series and all relevant consultants drawings and documentation, where applicable. This drawing has been produced for the client and project identified below and is not intended for use by any other purpose other than indicated on this drawing. Report any discrepancies on this drawing to Garrick Architects for clarification.

GARRICK ARCHITECTS

www.garrickarchitects.co.uk

Scheme

REAR AND SIDE EXTENSION WITH INTERNAL ALTERATIONS TO
11 SPENCERS ROAD,
HORSHAM, WEST SUSSEX
RH12 2JQ

Title

EXISTING PLANS AND ELEVATIONS
LOCATION PLAN AND BLOCK PLAN

Client

SARAH BENNETT AND DANIEL PARGETER.

Scale: 1:50, 100, 500, 1250 @ A1

Date: OCTOBER 2024

Drawing Number: **2416-P-01**