

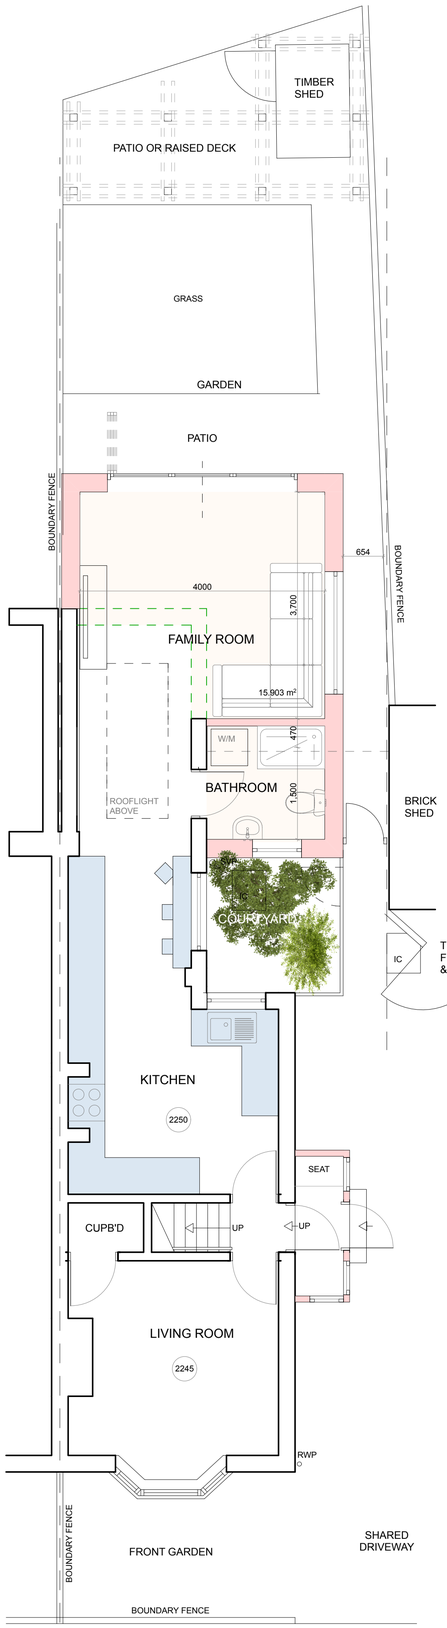


GROUND FLOOR PLAN

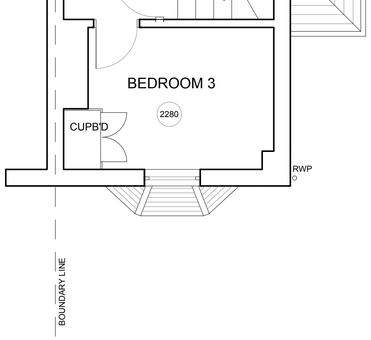

FIRST FLOOR PLAN

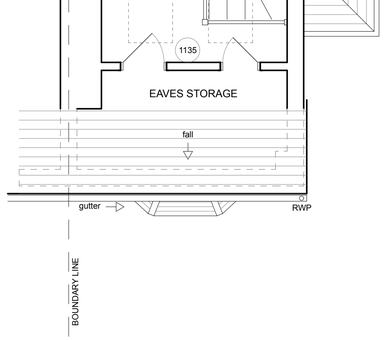


SECOND FLOOR PLAN


PROPOSED FLOOR PLANS 1:50



FRONT (EAST FACING) ELEVATION

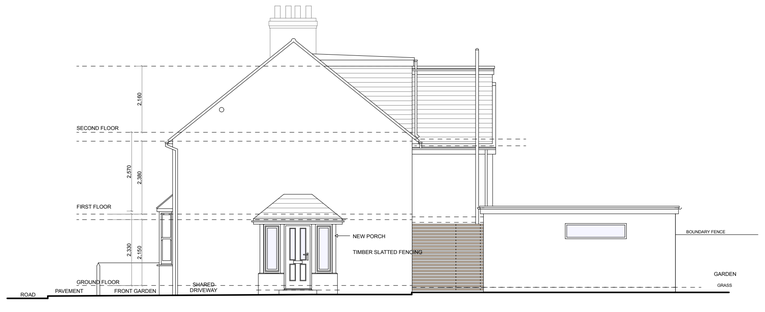

SIDE (SOUTH FACING) ELEVATION

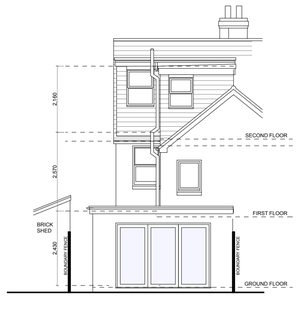

REAR (WEST FACING) ELEVATION

PROPOSED ELEVATIONS 1:100



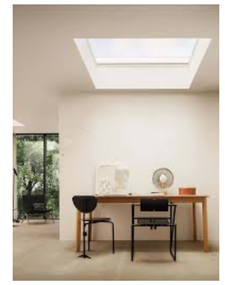




IMAGE OF PROPOSED FLAT ROOF ROOF LIGHT.



PLANNING ONLY

1 2 3 4 5 6 7 8 9 10
1:100 @ A1

1 2 3 4 5 6 7 8 9 10
1:50 @ A1

Work to indicated dimensions only. All dimensions to be confirmed on site. This drawing is to be read in conjunction with other drawings in this series and all relevant consultants drawings and documentation, where applicable. This drawing has been produced for the client and project identified below and is not intended for use by any other purpose other than indicated on this drawing. Report any discrepancies on this drawing to Garrick Architects for clarification.

GARRICK ARCHITECTS
www.garrickarchitects.co.uk

Scheme
REAR AND SIDE EXTENSION WITH INTERNAL ALTERATIONS TO
11 SPENCERS ROAD,
HORSHAM, WEST SUSSEX
RH12 2JQ

Title
PROPOSED PLANS AND ELEVATIONS

Client
SARAH BENNETT AND DANIEL PARGETER.

Scale
1:50, 100 @ A1

Date
OCTOBER 2024

Drawing Number **2416-P-02**