


Crown Copyright. Licence number 100047474.

SITE LOCATION PLAN 1:1250

NORTH

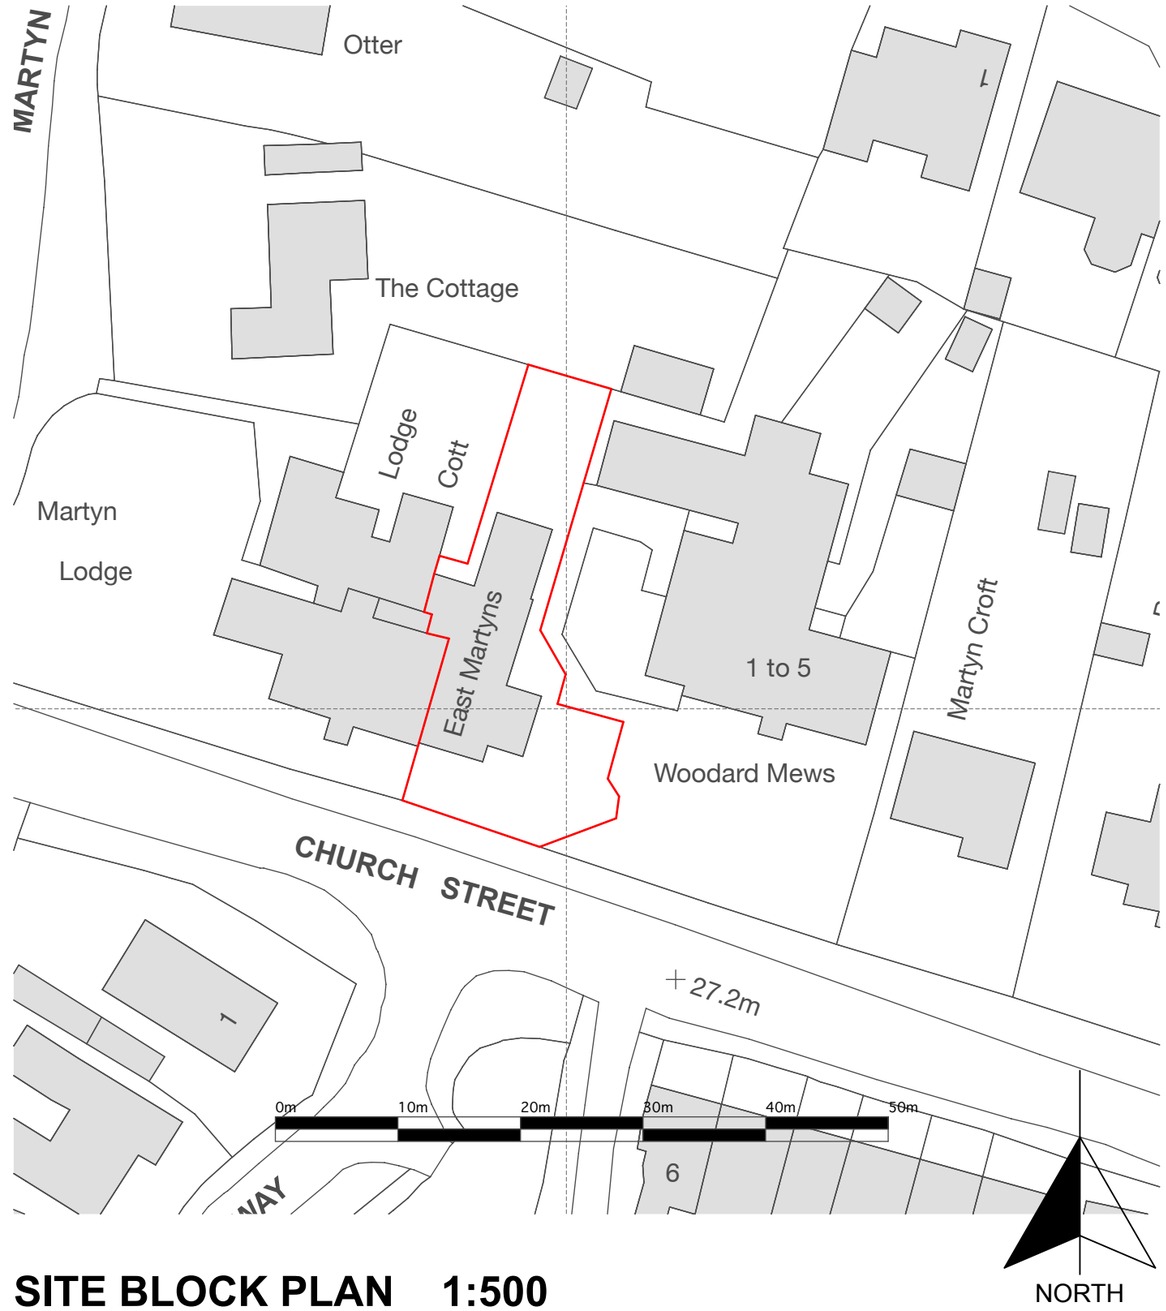

SITE BLOCK PLAN 1:500

NORTH

BACS Beckett Architectural & Consultancy Services Ltd	Stuart Beckett, BSc (Hons) ICIOB Architectural Technician t: 07879 418520 e: beckettarchitectural@hotmail.com www.beckettarchitectural.co.uk	Revisions:	Scheme: East Martyns,Church Street,Henfield,BN59NR Title: Site Location Plan & Block Plan	Drawn By: SRB Date: JAN 2024 Date plotted: 11/01/2024	Scale: 1:500, 1:1250 @ A3 Drawing Number: 2401-001