



SCALE BAR 1:1250

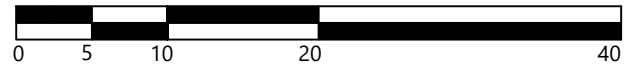

SCALE BAR 1:500

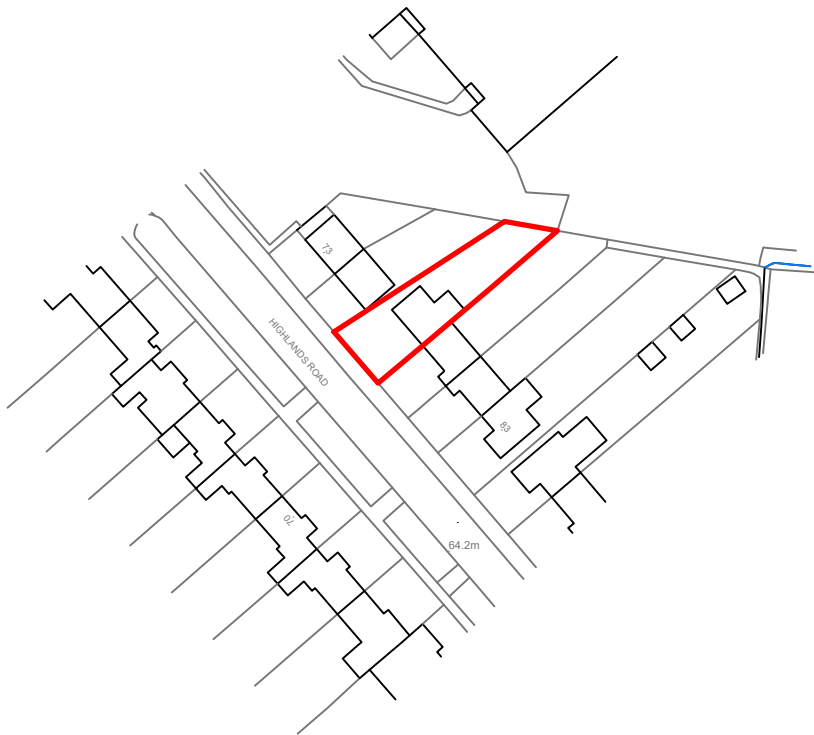

Existing Site Location Plan

Scale 1:1250



Existing Block Plan

Scale 1:500

For Construction: Do not scale from this drawing.
Figured dimensions only to be taken. Check all
dimensions prior to setting out. Report all
discrepancies to the Architect.

Revisions

CARTER DAVEY Architects LLP

T. 07525643101
E. chelsey.cda@gmail.com
davey.cda@gmail.com

Client.
Mr Bell

Project.
77 Highlands Road, Horsham, West
sussex, RH13 5ND

Drawing Title.
Existing Site Location and Block Plan

Scale.
1:1250 and 1:500 @ A3

Date.
Jan 26

Drawing No.
26040/100

Revision:
--

< Original size 60mm - A3 at full size >