



SCALE BAR 1:1250

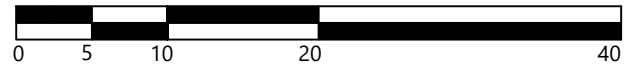

SCALE BAR 1:500

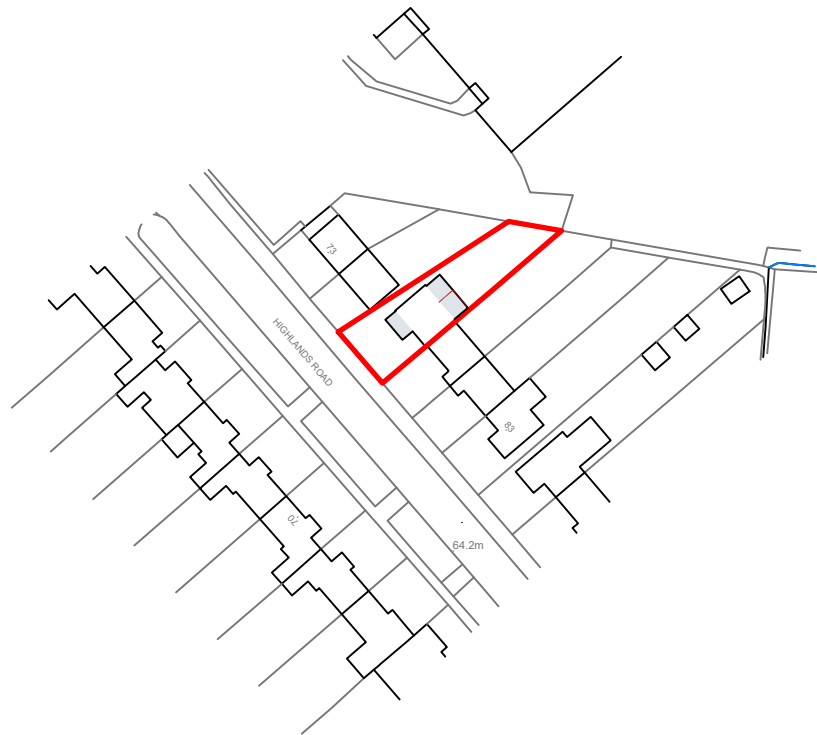

Proposed Site Location Plan

Scale 1:1250



Proposed Block Plan

Scale 1:500

For Construction: Do not scale from this drawing. Figured dimensions only to be taken. Check all dimensions prior to setting out. Report all discrepancies to the Architect.

Revisions

CARTER DAVEY Architects LLP

T. 07525643101
E. chelsey.cda@gmail.com
davey.cda@gmail.com

Client.
Mr Bell

Project.
77 Highlands Road, Horsham, West
sussex, RH13 5ND

Drawing Title.
Proposed Site Location and Block
Plan

Scale.
1:1250 and 1:500 @ A3

Date.
Jan 26

Drawing No.
26040/200

Revision:
--

< Original size 60mm - A3 at full size >