

Project Name:
2 Storey front extension
New roof covering
Replace all windows
Render & stone cladding
to elevations

Date: 29/06/2026

Client:
Coop

Site Address:
Whiteoaks
Monkmead Lane
West Chilton
RH20 2NH



Paul Maggs MCIAT

Hazelwood, Harbolets Road,
West Chilton RH20 2LG



Tel: 01798 813298

paul@pbproperties.co.uk
www.pbproperties.co.uk

Drawings produced using Vectorworks
CAD. Only written dimensions to be
respected. Copyright protected to
PB Properties



CHARTERED PRACTICE

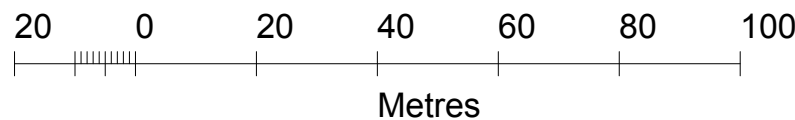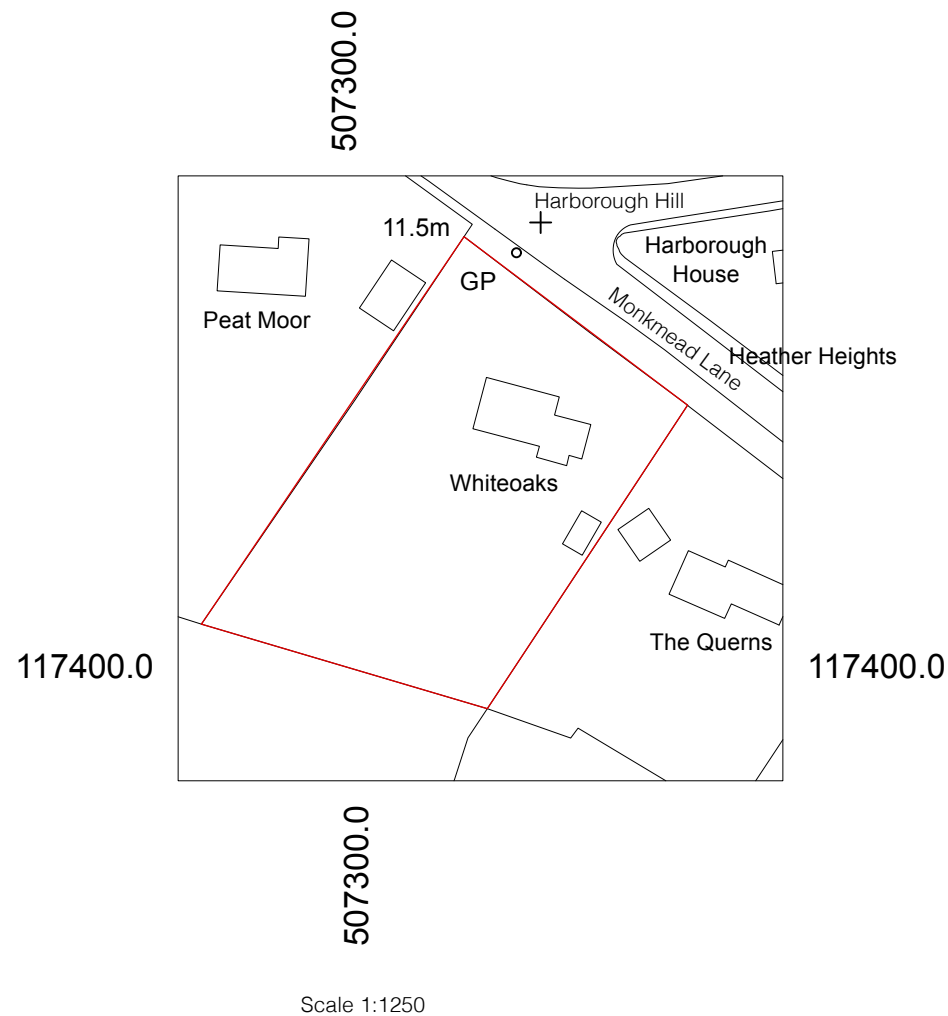


Production Date: 23 June 2026

Top Left: 507272.555 117481.044 Bottom Right: 507372.555 117381.044

© Crown copyright and database rights 2026 Ordnance Survey AC0000824000.

Reproduction in whole or in part is prohibited without the permission of Ordnance Survey

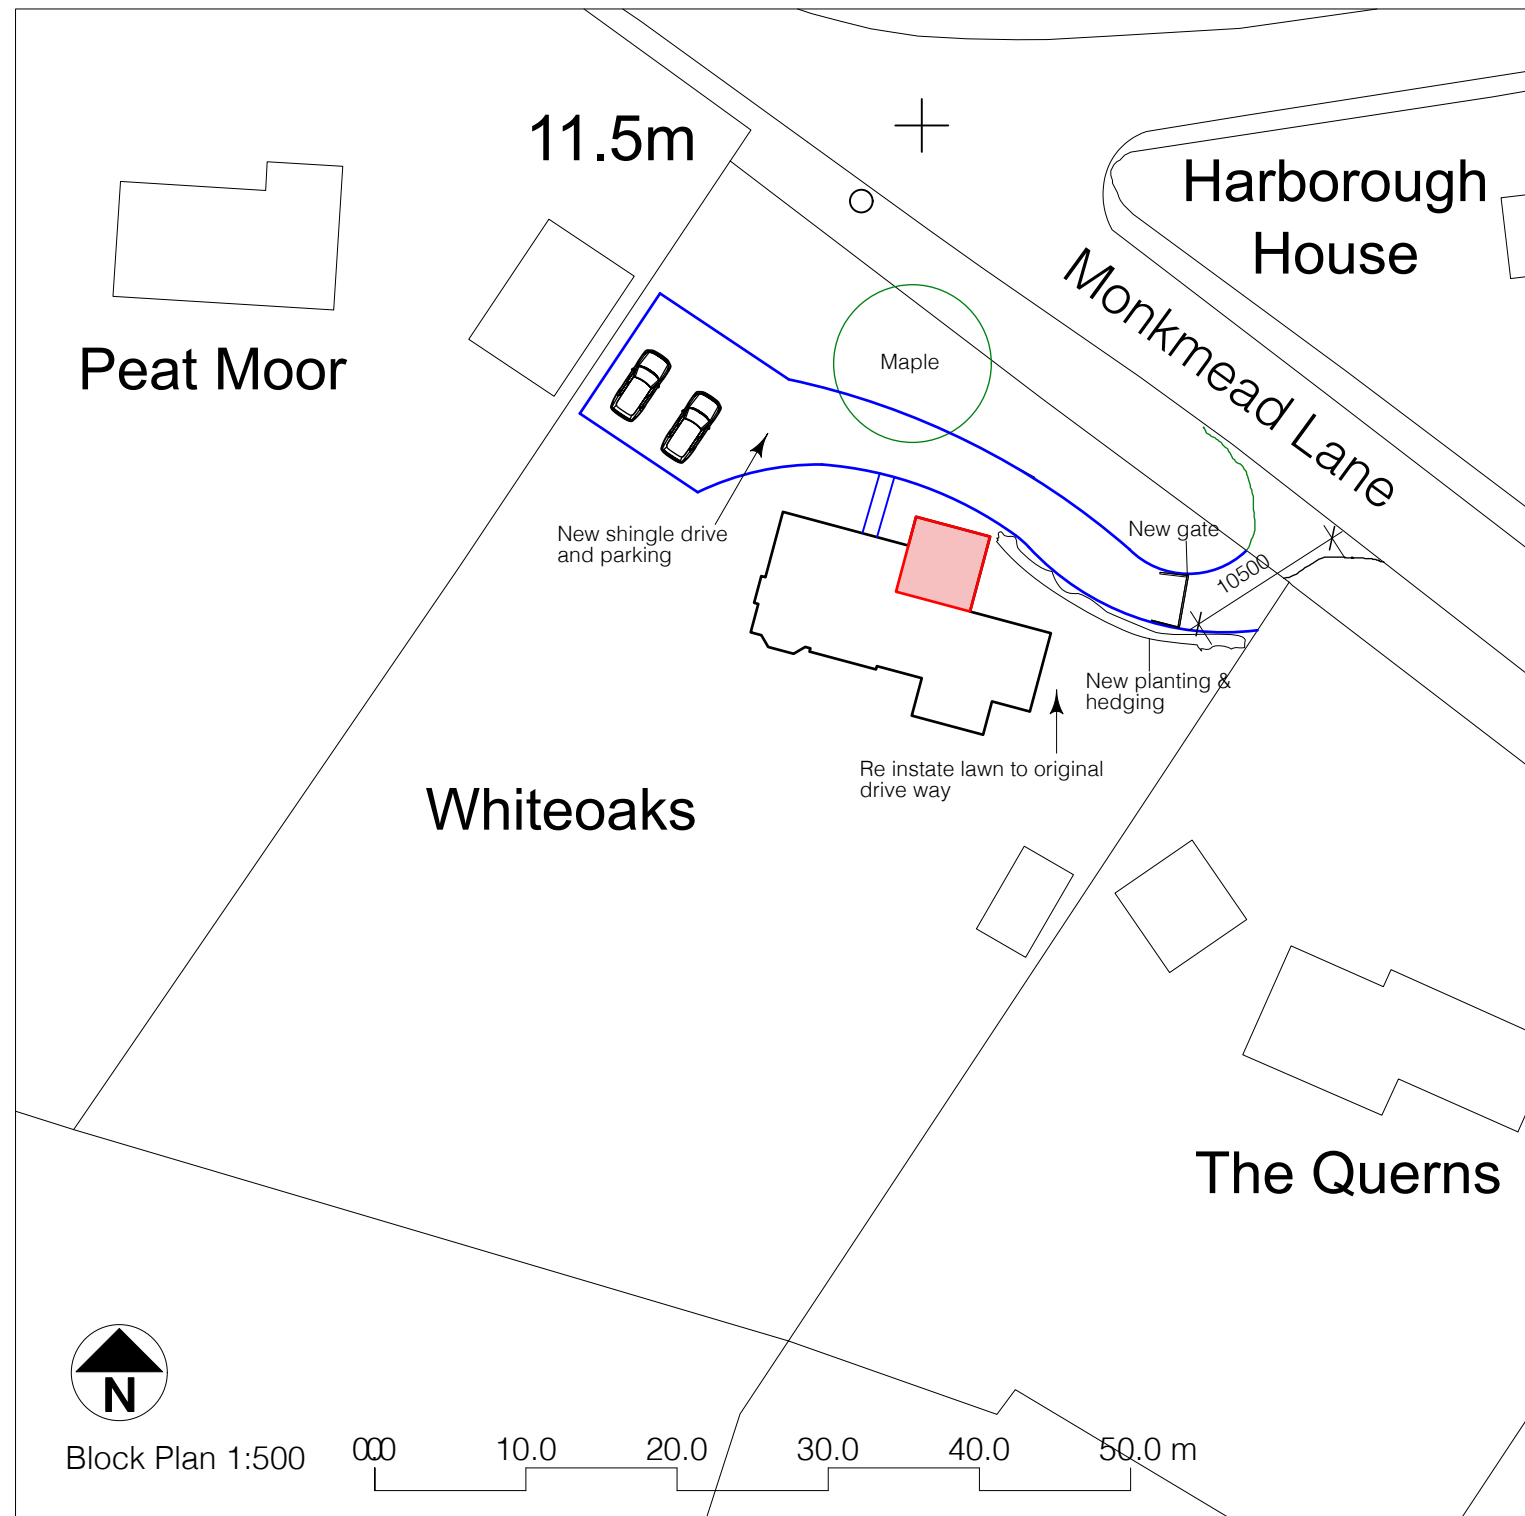

PROPOSED WORKS:
GARAGE CONVERSION
TWO STOREY EXTENSION TO NORTH ELEVATION TO REPLACE CONSERVATORY
REPLACE ALL WINDOWS WITH NEW GEORGIAN BAR STYLE GLAZING, CHARTWELL GREEN
NEW ROOF COVERING G WITH PLAIN TILES.
NEW RENDERING WITH STONE CLADDING AND STONE FEATURE QUOINS,
LINTELS CILLS AND PORTICO
EXTEND AND REPOSITION EXISTING DRIVE WITH NEW GATED ENTRANCE.