


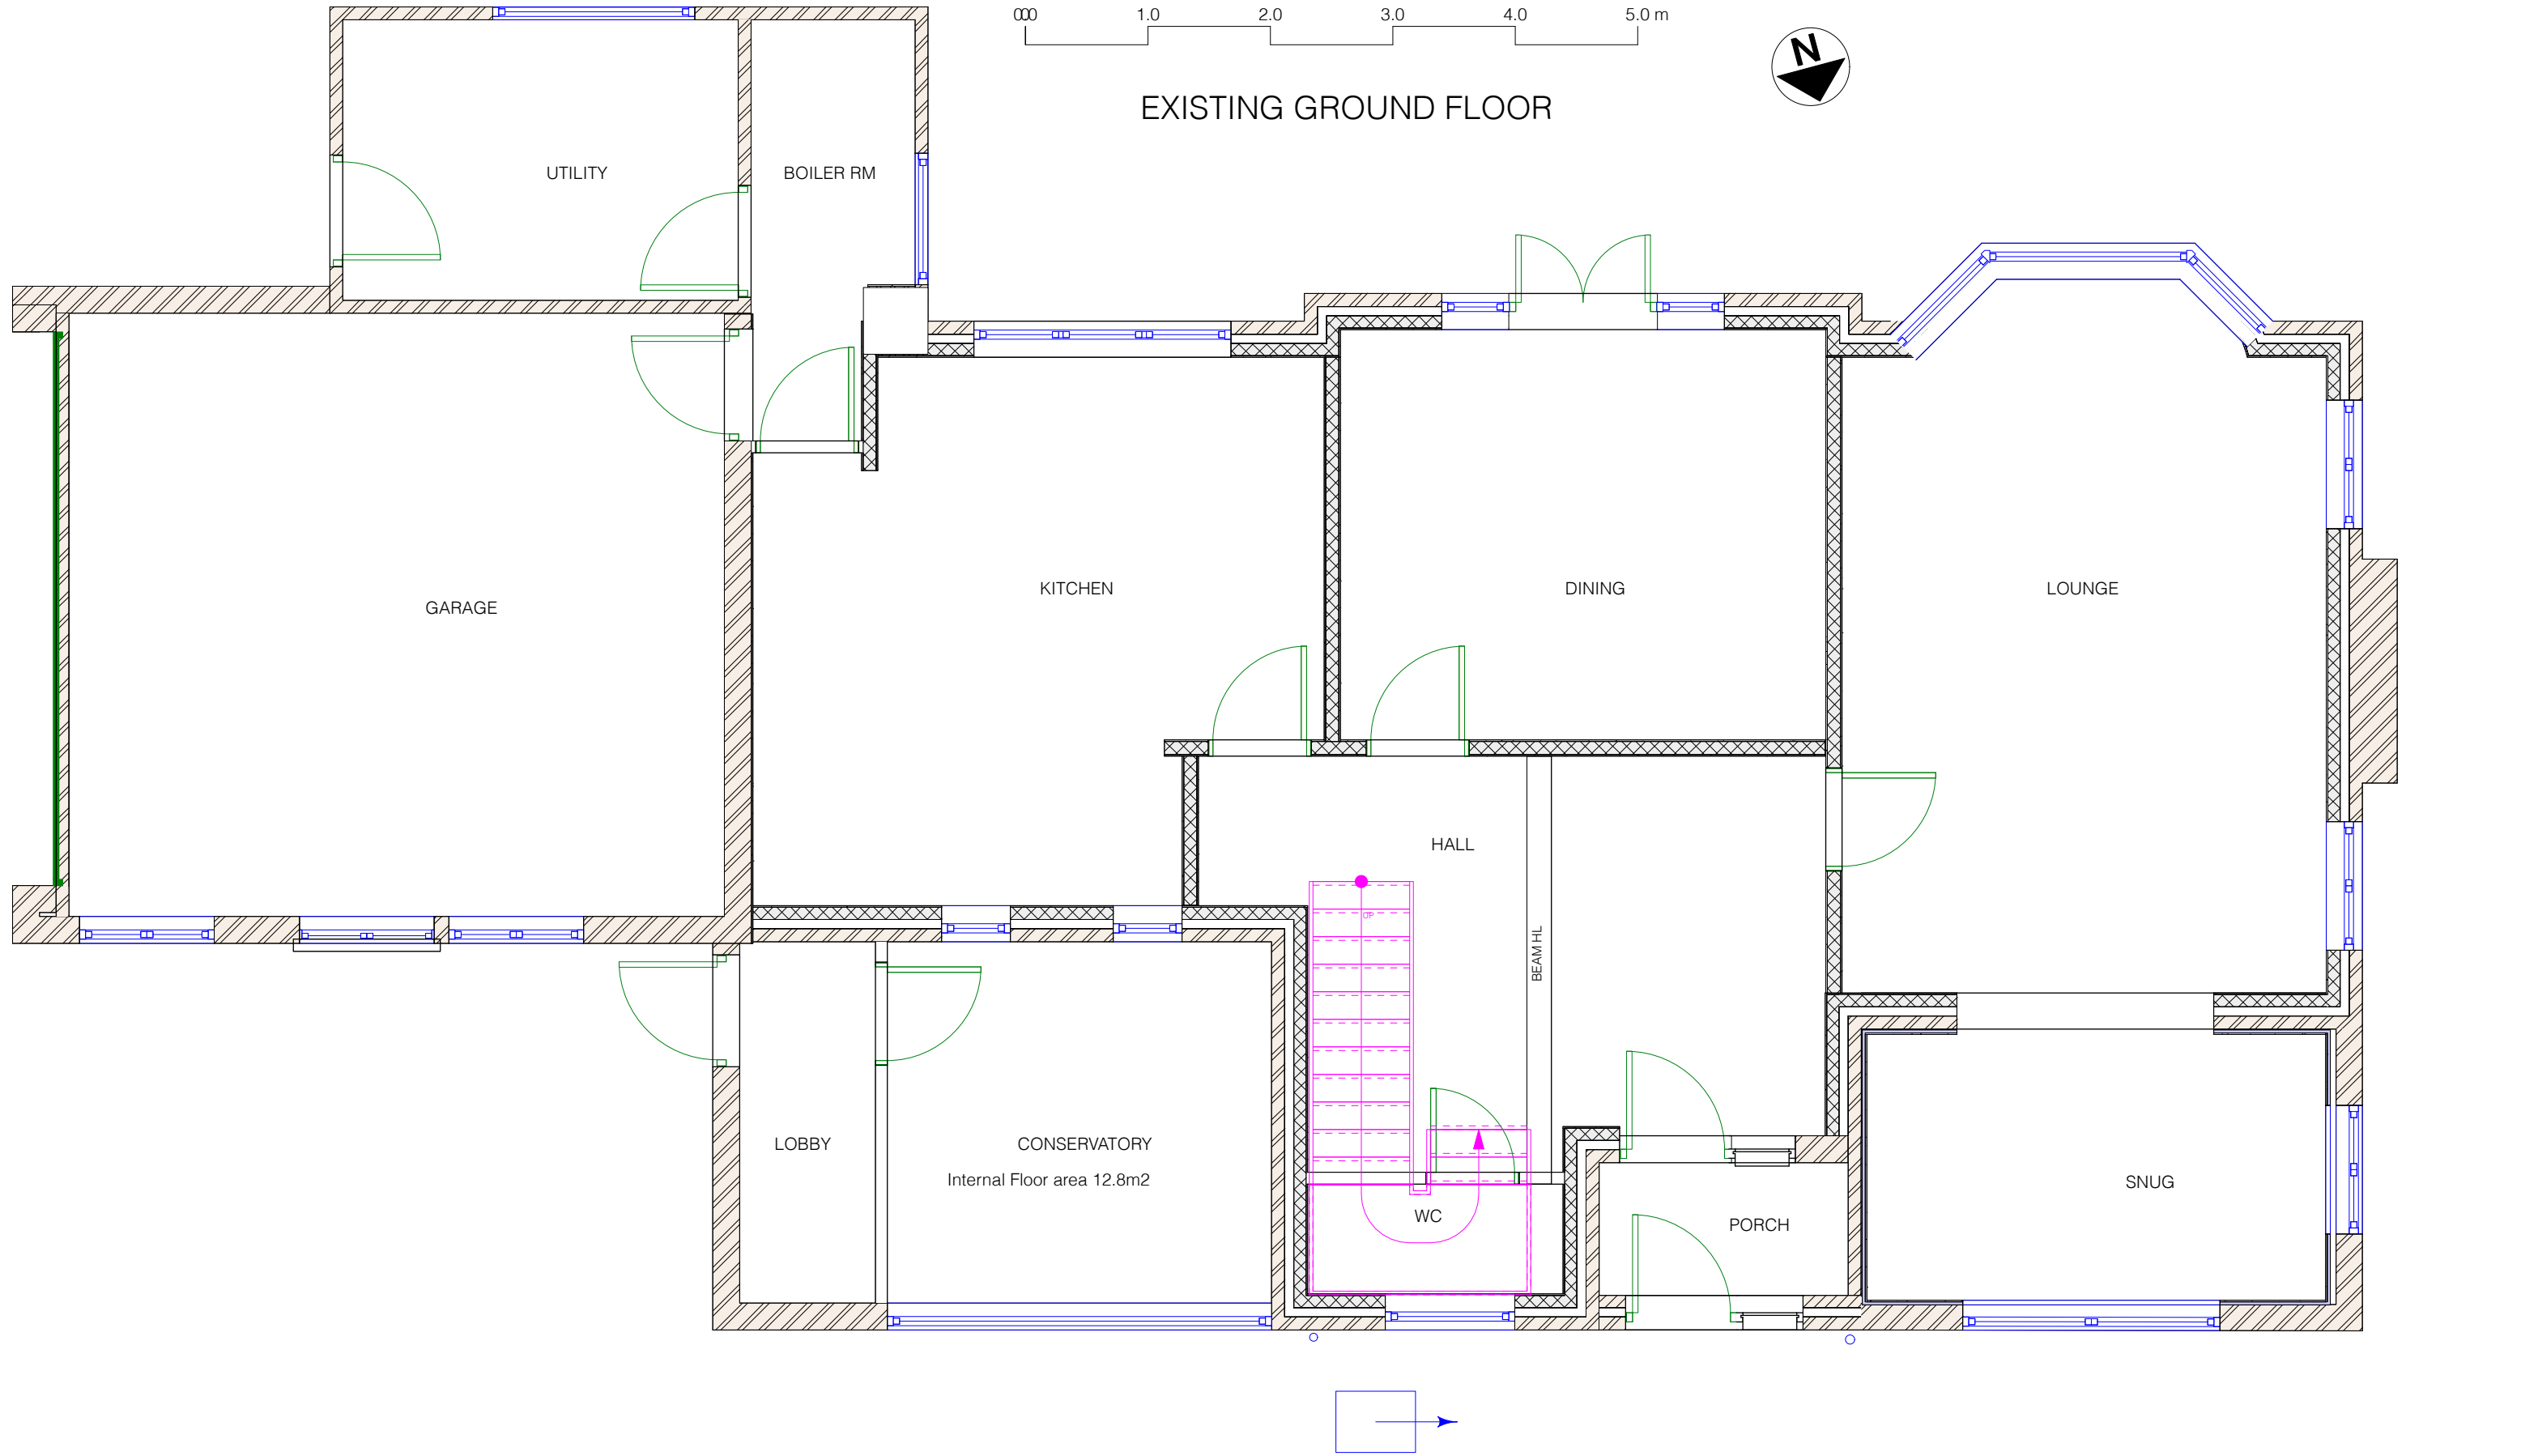

 	Paul Maggs MCIAT Hazelwood, Harbolets Road, West Chiltington RH20 2LG Tel: 01798 813298 paul@pbproperties.co.uk www.pbproperties.co.uk		Client: Coop	Project Name: 2 Storey front extension New roof covering Replace all windows Render & stone cladding to elevations Date: 29/06/2026	Scales Page Size A3: 1:50
	Whiteoaks Monkmead Lane West Chiltington RH20 2NH		Site Address:		Plan No. D 0726/806/02 Drawings produced using Vectorworks CAD. Only written dimensions to be respected. Copyright protected to PB Properties