


PROPOSED FIRST FLOOR

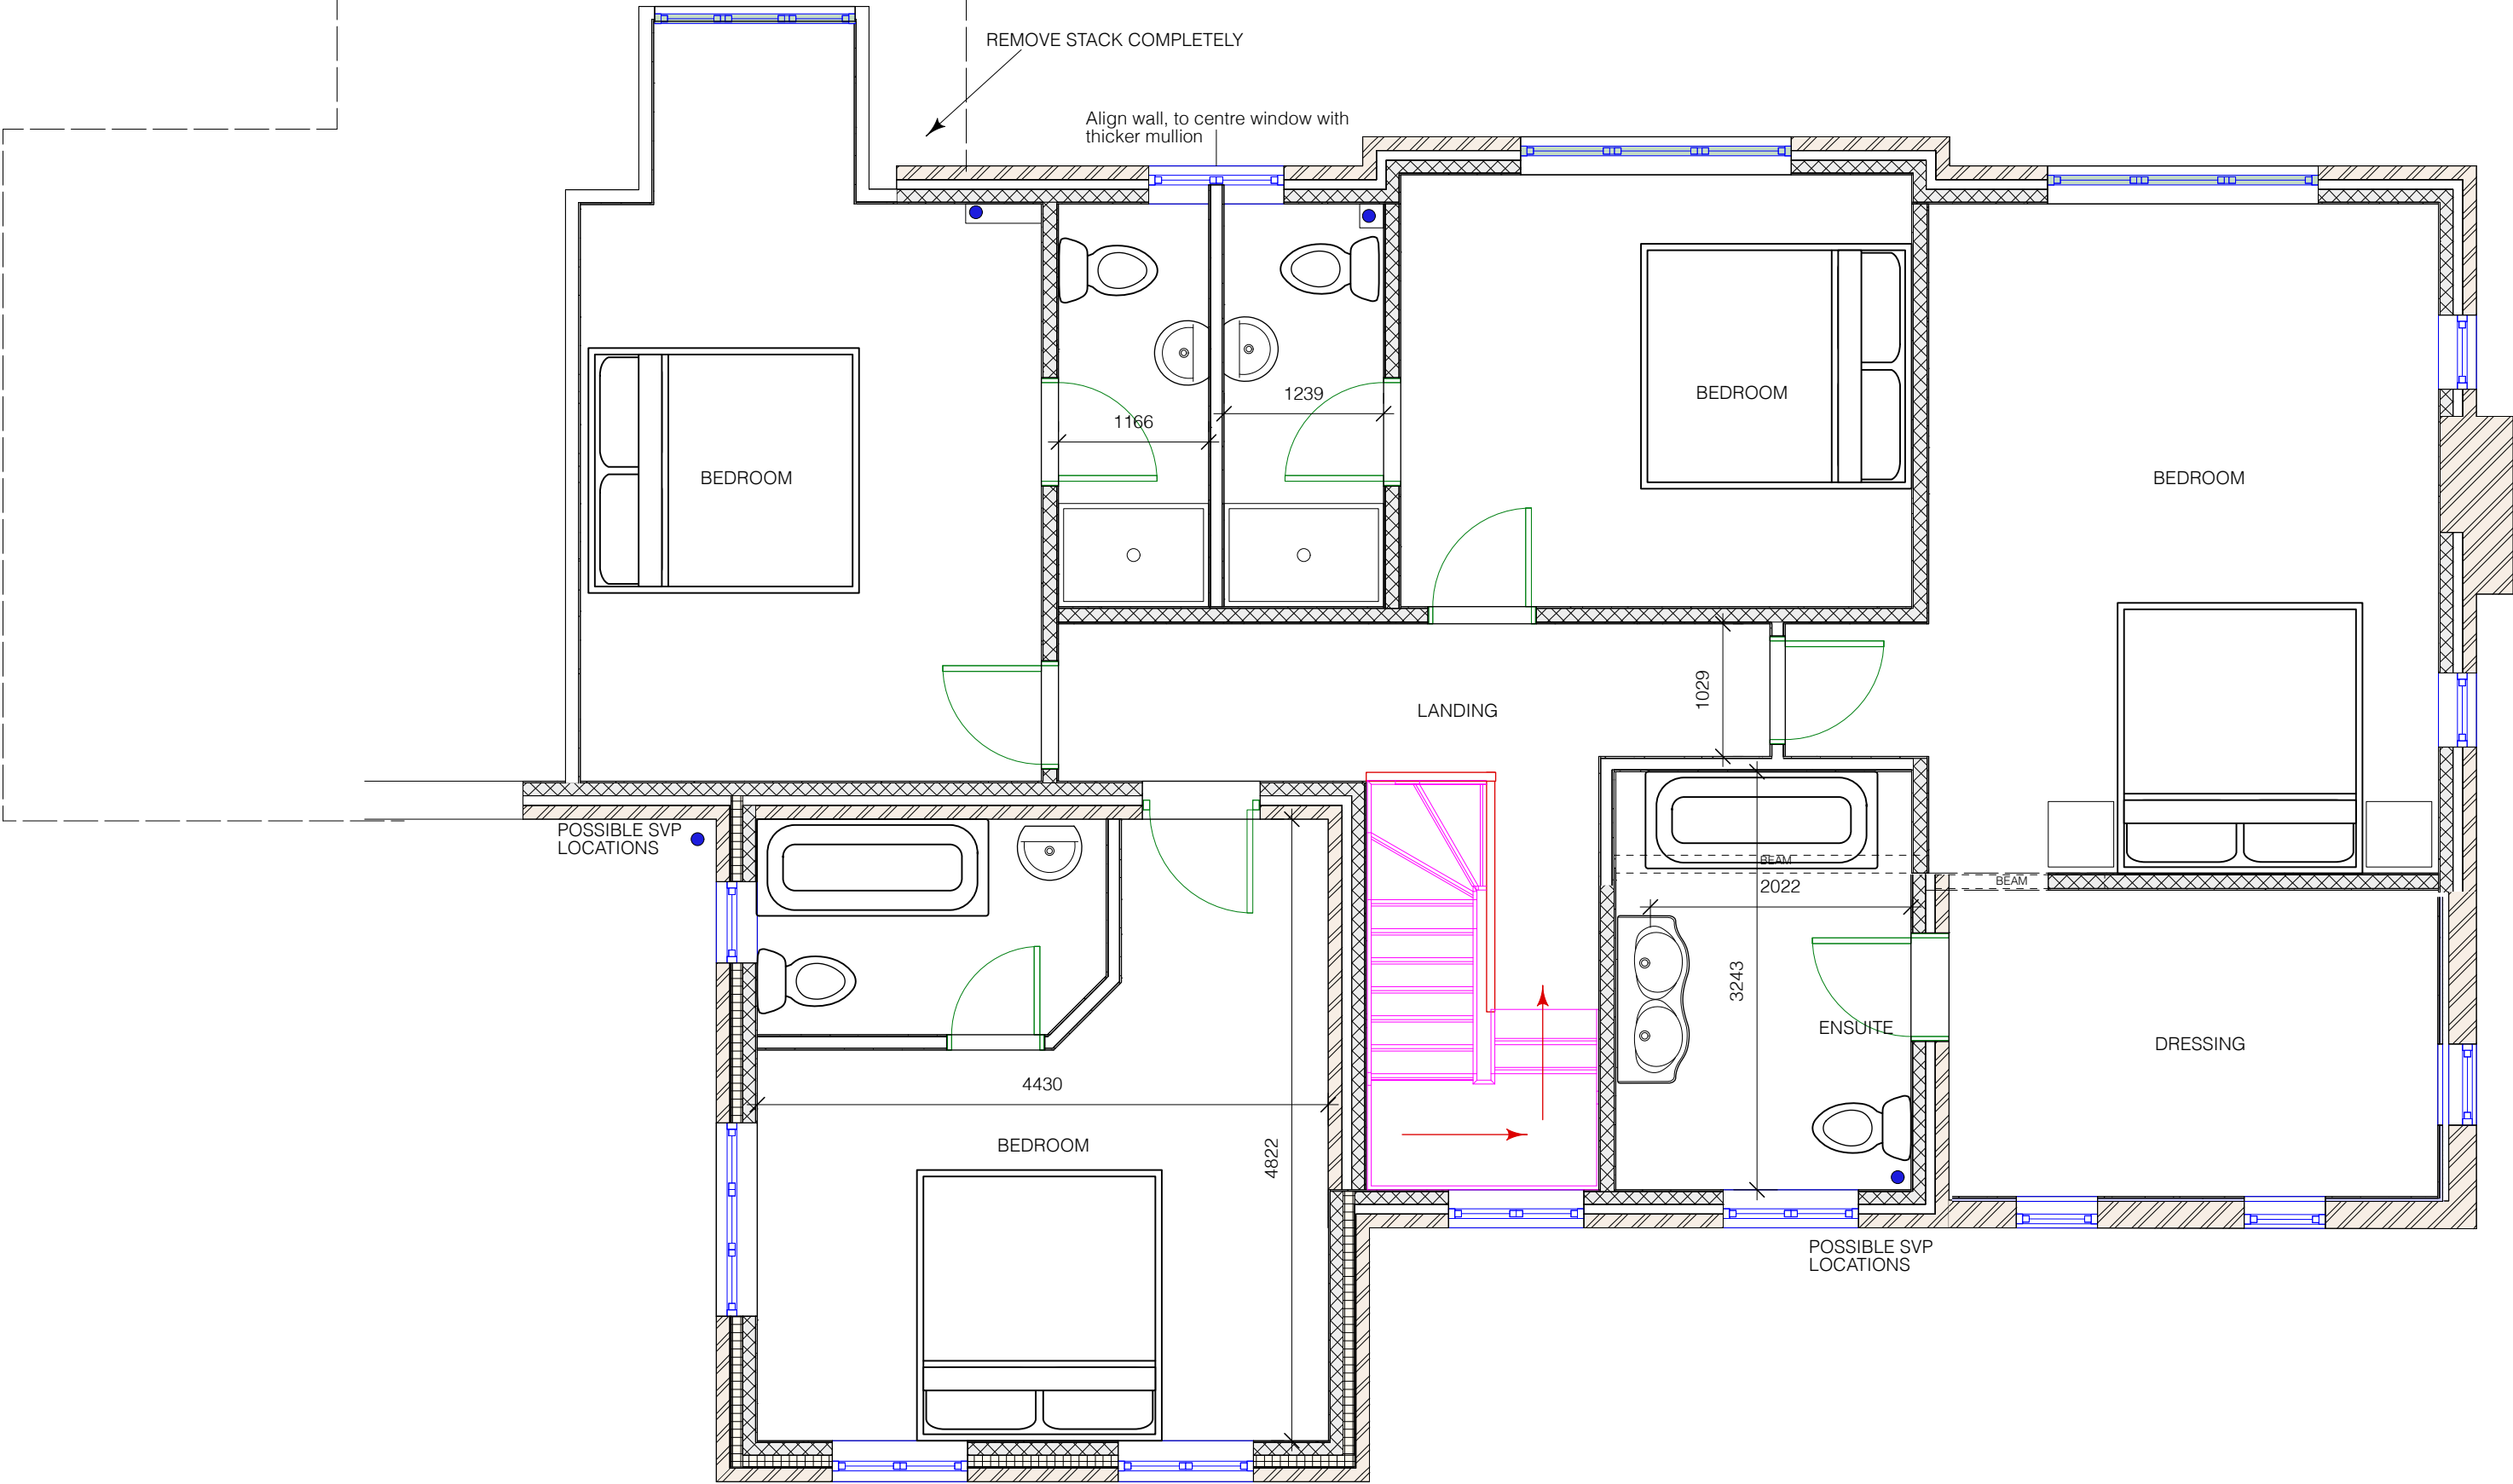

Paul Maggs MCIAT
Hazelwood, Harbolets Road,
West Chiltington RH20 2LG
Tel: 01798 813298
paul@pbproperties.co.uk
www.pbproperties.co.uk

Client: Coop
Site Address:
Whiteoaks
Monkmead Lane
West Chiltington
RH20 2NH

Project Name:
2 Storey front extension
New roof covering
Replace all windows
Render & stone cladding
to elevations
Date: 29/06/2026

Scales Page Size A3:
1:50

Plan No. D 0726/806/05

Drawings produced using Vectorworks CAD. Only
written dimensions to be respected.
Copyright protected to PB Properties