


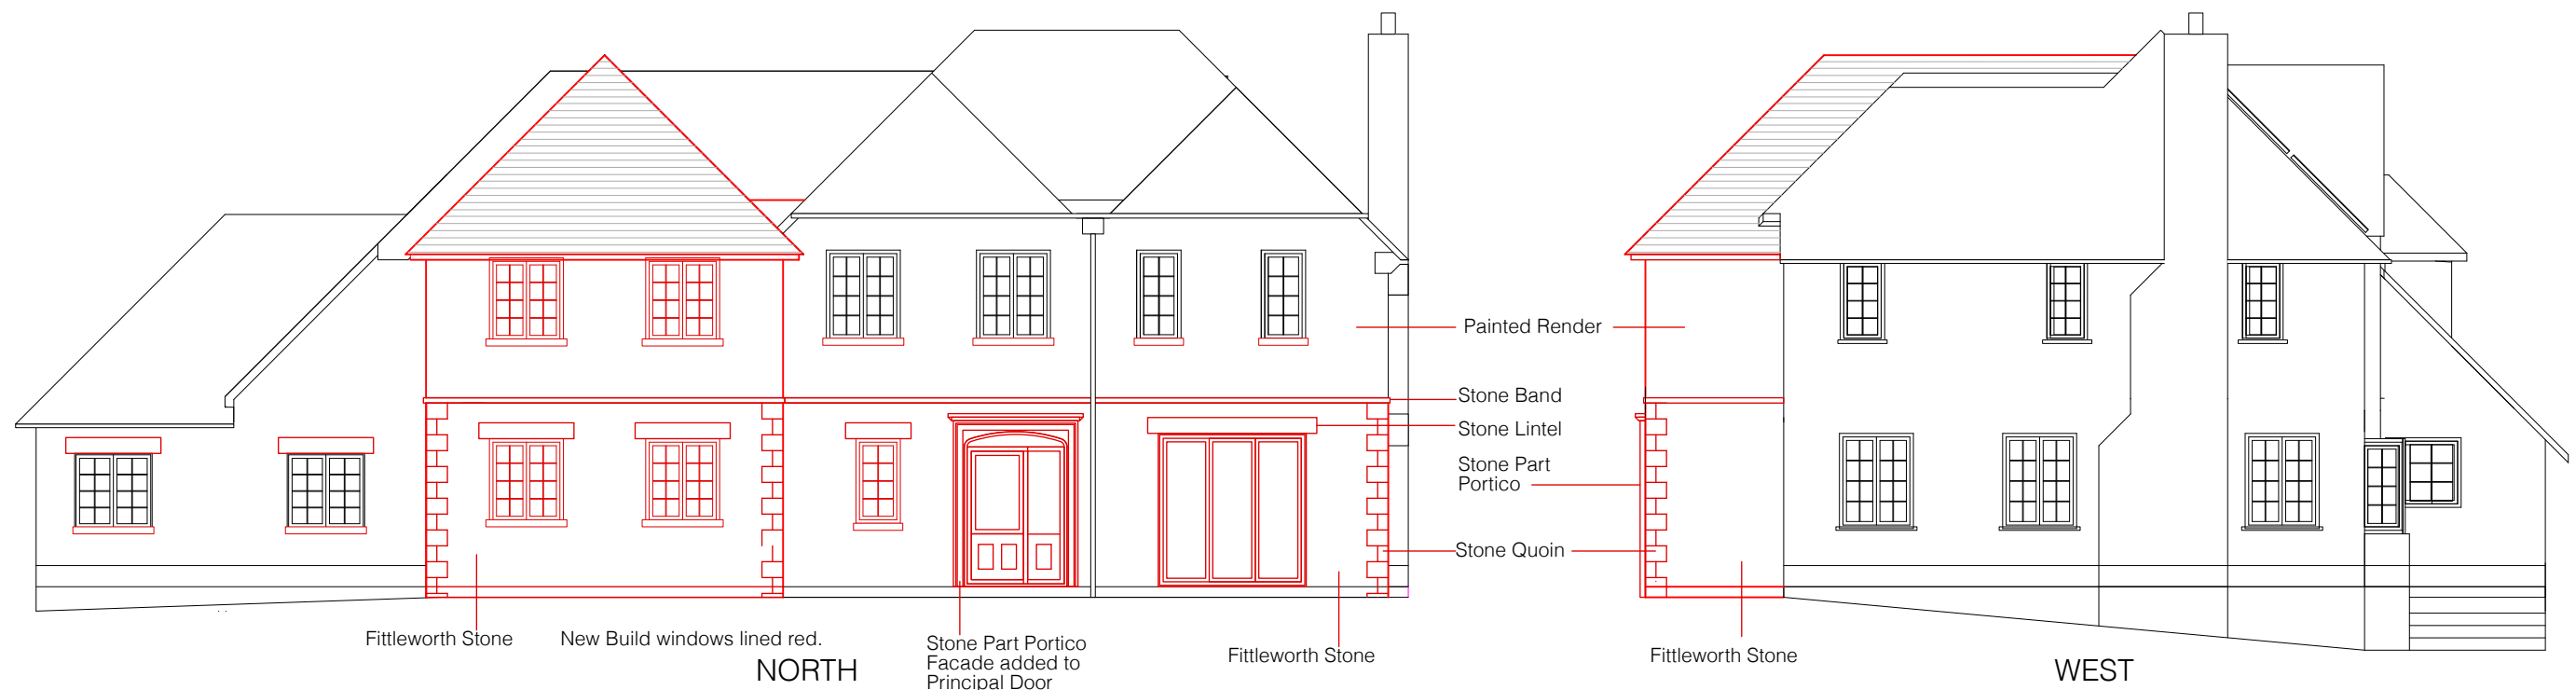

ALL WINDOWS TO BE REPLACED WITH GEORGIAN STYLE GLAZING
CHARTWELL GREEN OR SIMILAR IN COLOUR

New roof covering to replace existing tiles.
Plain tile to be used.



CGI Visual Principal elevation

New roof covering
Plain tile to be used.



PROPOSED ELEVATIONS New structural elements lined red

000 1.0 2.0 3.0 4.0 5.0 m

RENDER COLOUR TO BE EQUIVALENT TO MONOCOUCHE XF SAND
ROOF TILE TO BE HEATHLAND MANOR HOUSE MIX



Paul Maggs MCIAT
Hazelwood, Harbolets Road,
West Chiltoning RH20 2LG
Tel: 01798 813298
paul@pbproperties.co.uk
www.pbproperties.co.uk

Client: Coop
Site Address:
Whiteoaks
Monkmead Lane
West Chiltoning
RH20 2NH

Project Name:
2 Storey front extension
New roof covering
Replace all windows
Render & stone cladding
to elevations
Date: 29/06/2026

Scales Page Size A3:
1:100

Plan No. D 0726/806/09

Drawings produced using Vectorworks CAD. Only
written dimensions to be respected.
Copyright protected to PB Properties