




PROPOSED GATE ELEVATIONS AND PICTURE EXAMPLE

0.0 1.0 2.0 3.0 4.0 5.0 m

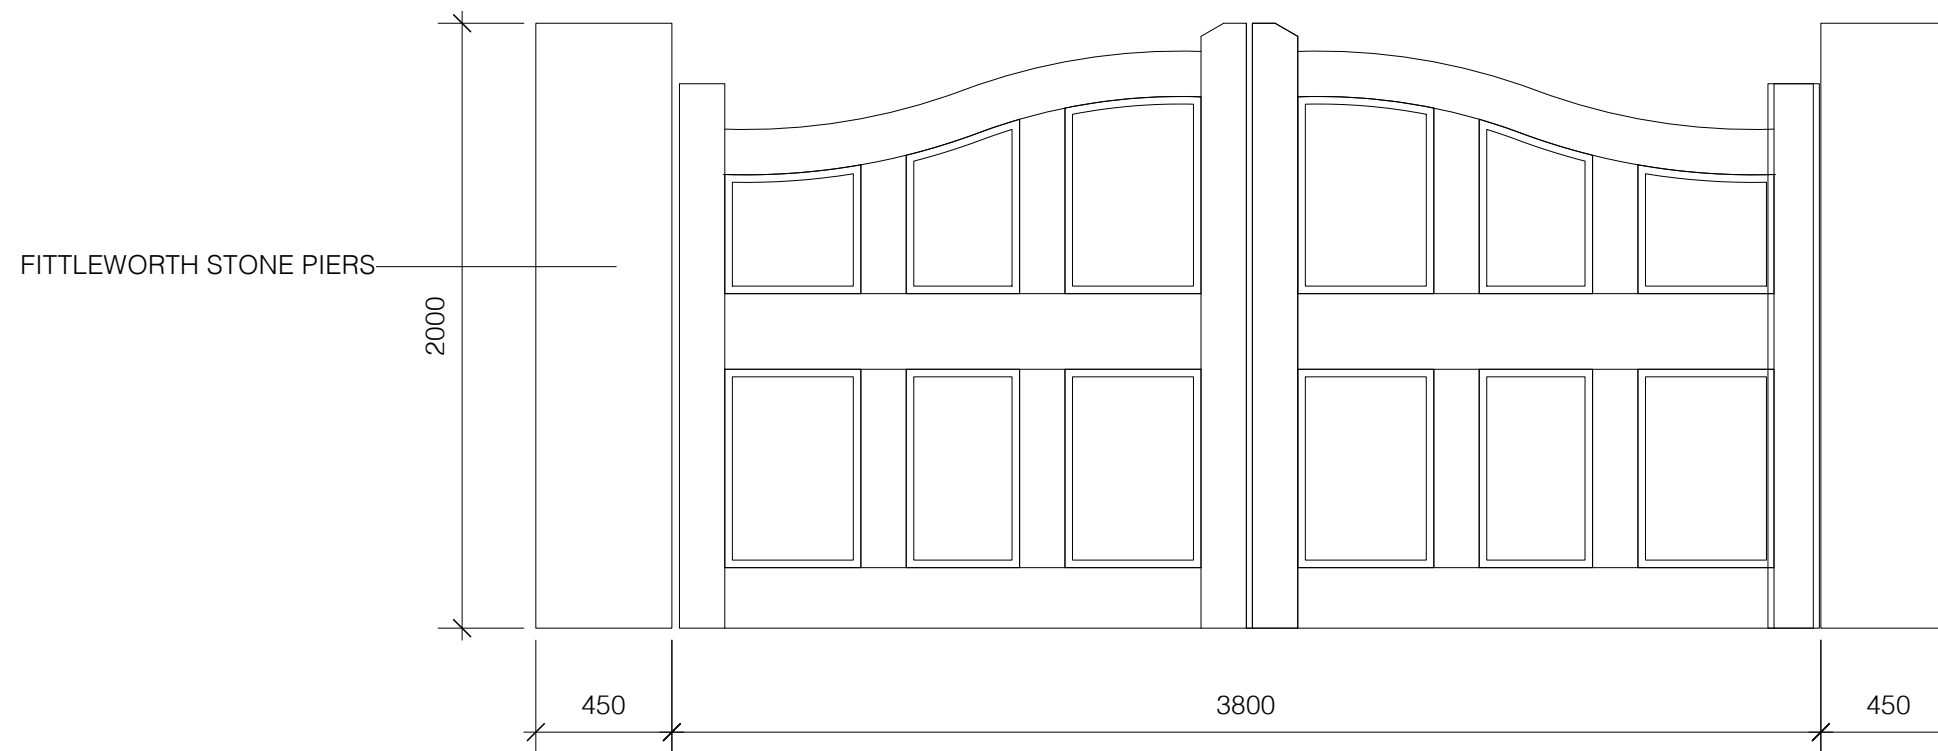

PROPOSED EAST ELEVATION OF GATE