
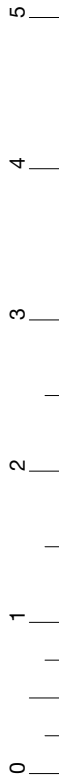


Notes

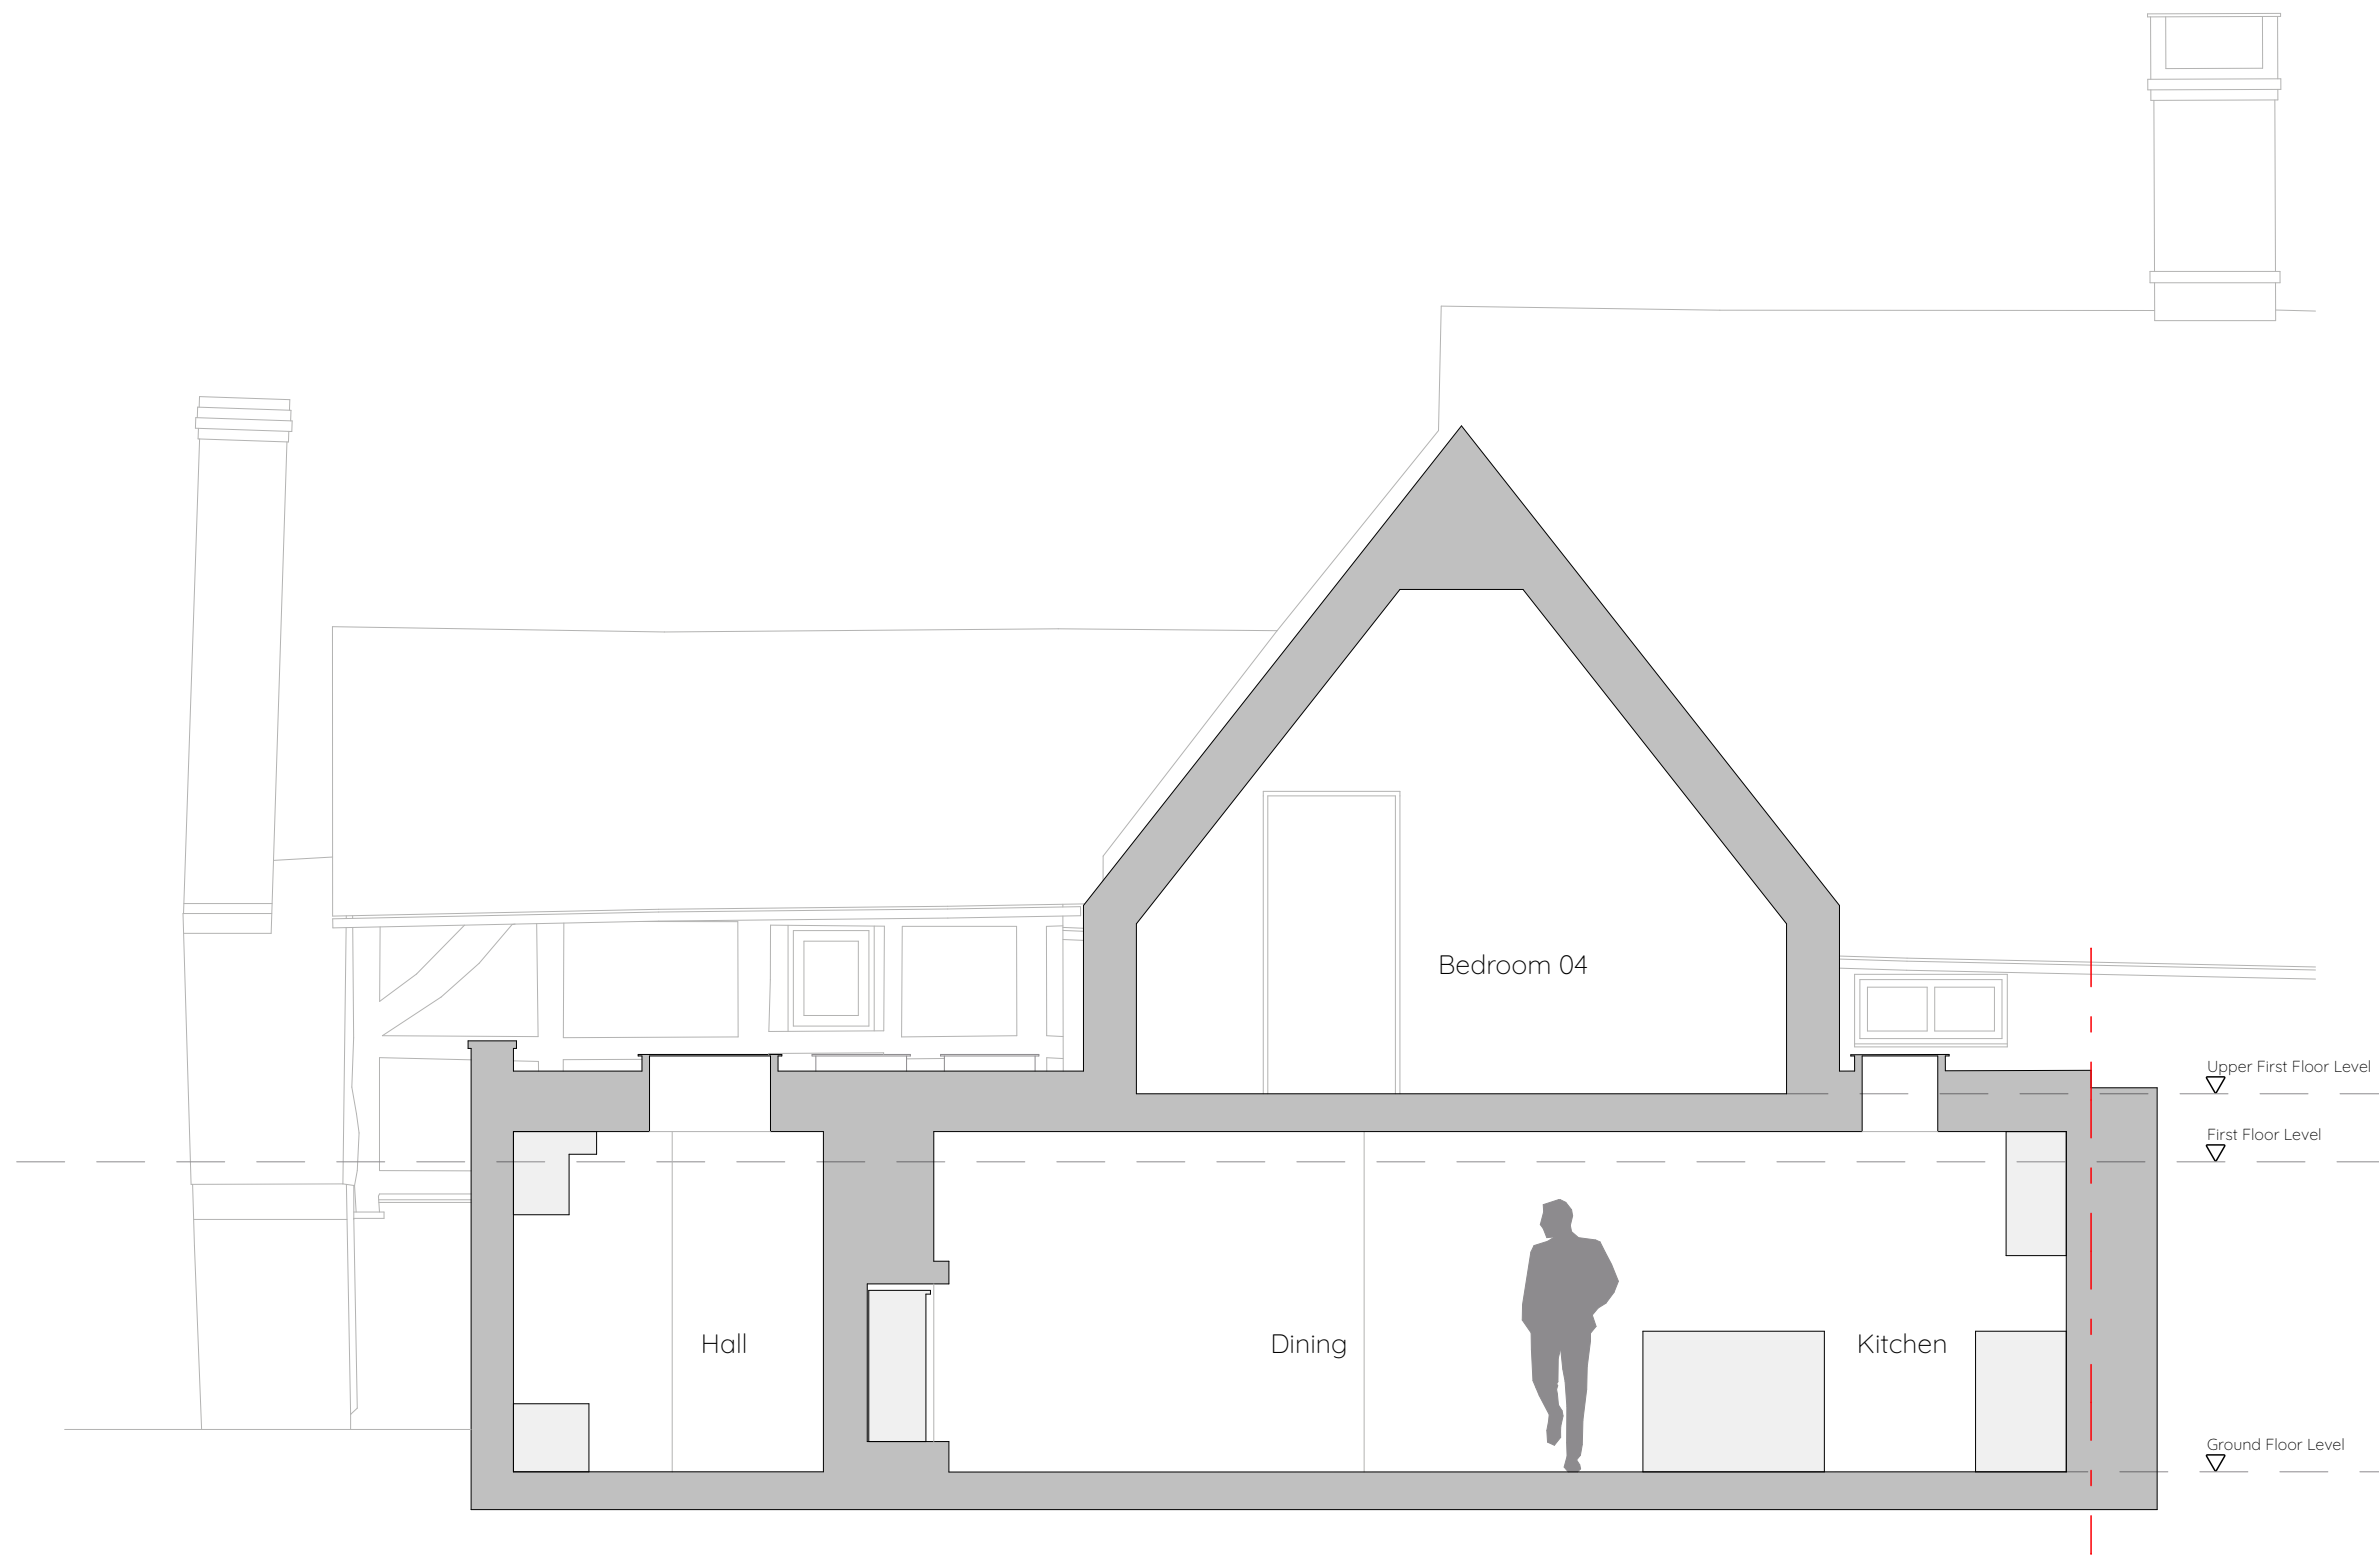

Copyright of this drawing is vested with Frame Architects and must not be copied without prior consent. All dimensions are in millimetres unless noted otherwise. Only written dimensions are to be taken, if any discrepancies are found contact Architect immediately.

Client

Address

Shoxall

Bucks Green

Horsham

RH12 3JF

Drawing Title

Proposed Section A-A

Drawing Number

1065.02.1601

Scale

1:50@A1

Date

13.07.2026

Drawn By

DP

Status

Planning