



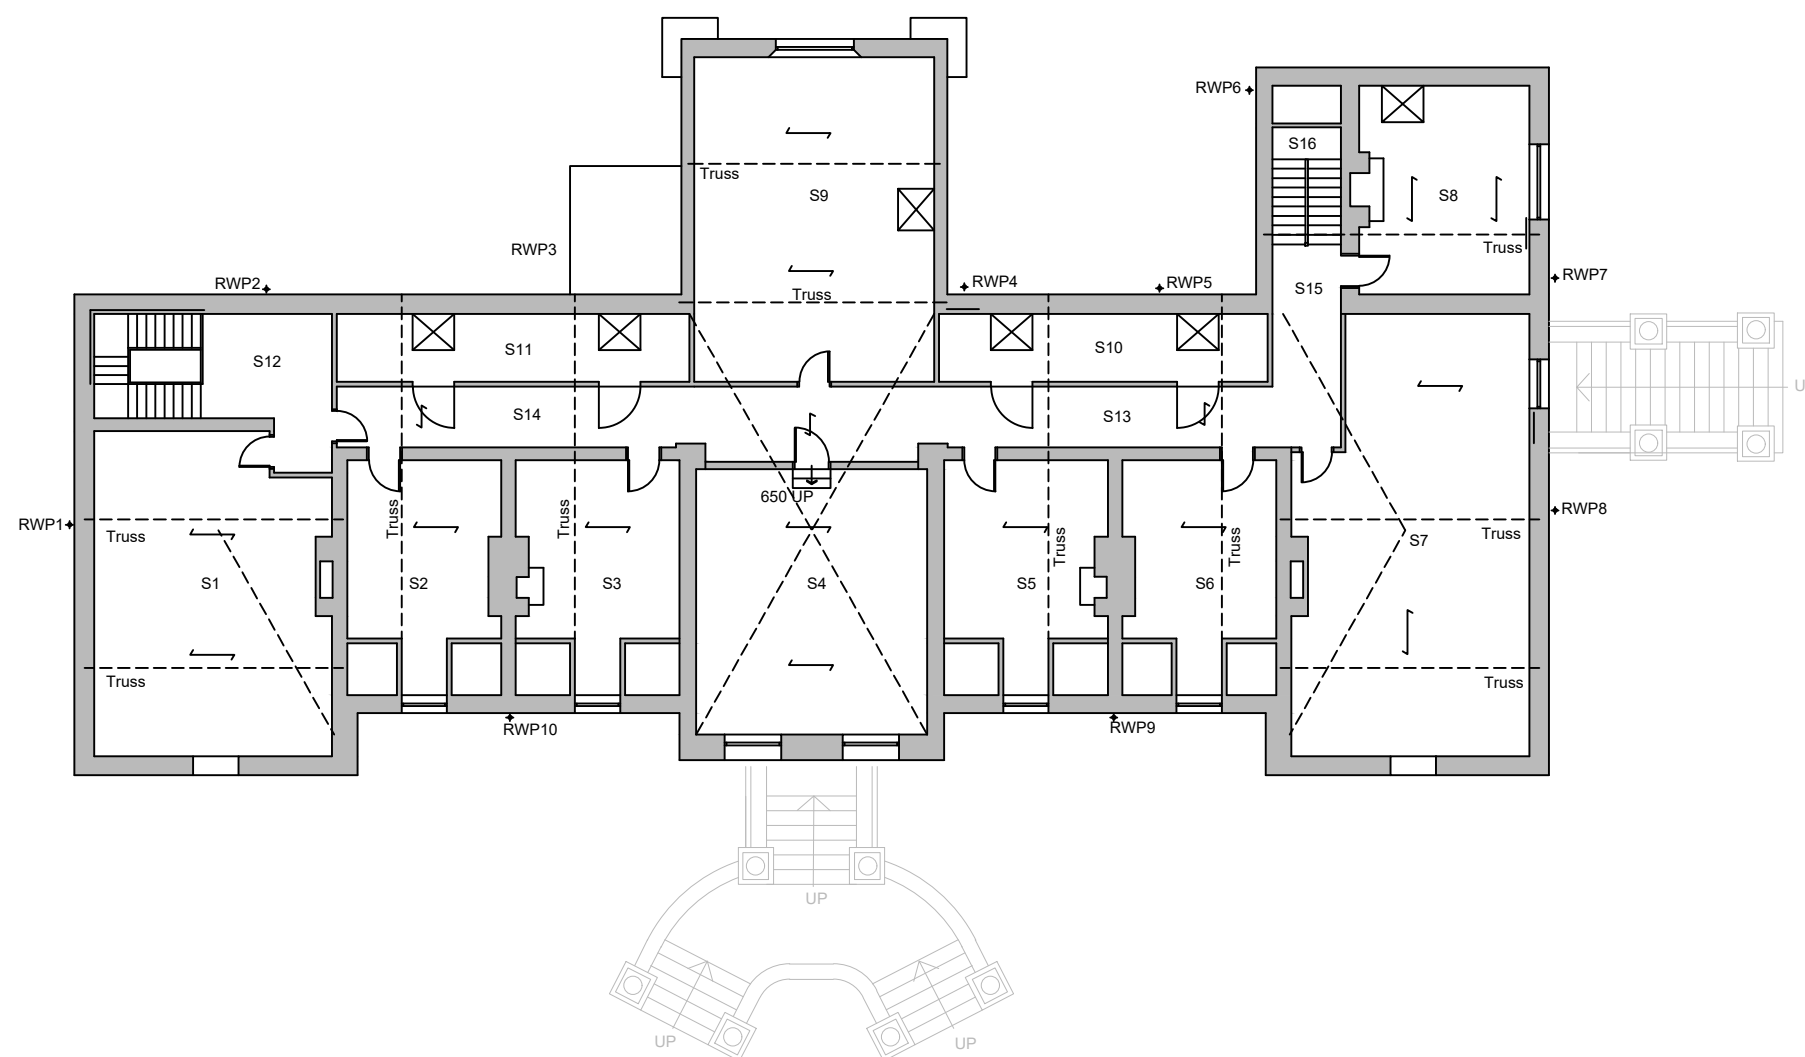

Scale 1:200

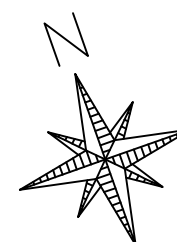

Do not scale from this drawing. Figured dimensions only to be taken. Check all dimensions prior to setting out. Report all discrepancies to the Architect.

Revisions

Robin Nugent Architects

Chartered Architects ©
Castle Barn Sedgwick Horsham
West Sussex RH13 6QJ

T: 01403 734858 F: 01403 738368
E: robin@robinnugentarchitects.co.uk
W: www.robinnugentarchitects.co.uk

Client:

The Trustees of St Hugh's Charter House

Project:

The Guest House
St Hugh's Monastery

Drawing Title:

Existing High Level Plan

Scale: 1:200 Date: Mar 25 Drawn by: RWN

Drawing No: 22820/101 Revision:

< Original size 60mm - A3 at full size >