



Do not scale from this drawing. Figured dimensions only to be taken. Check all dimensions prior to setting out. Report all discrepancies to the Architect.

Revisions

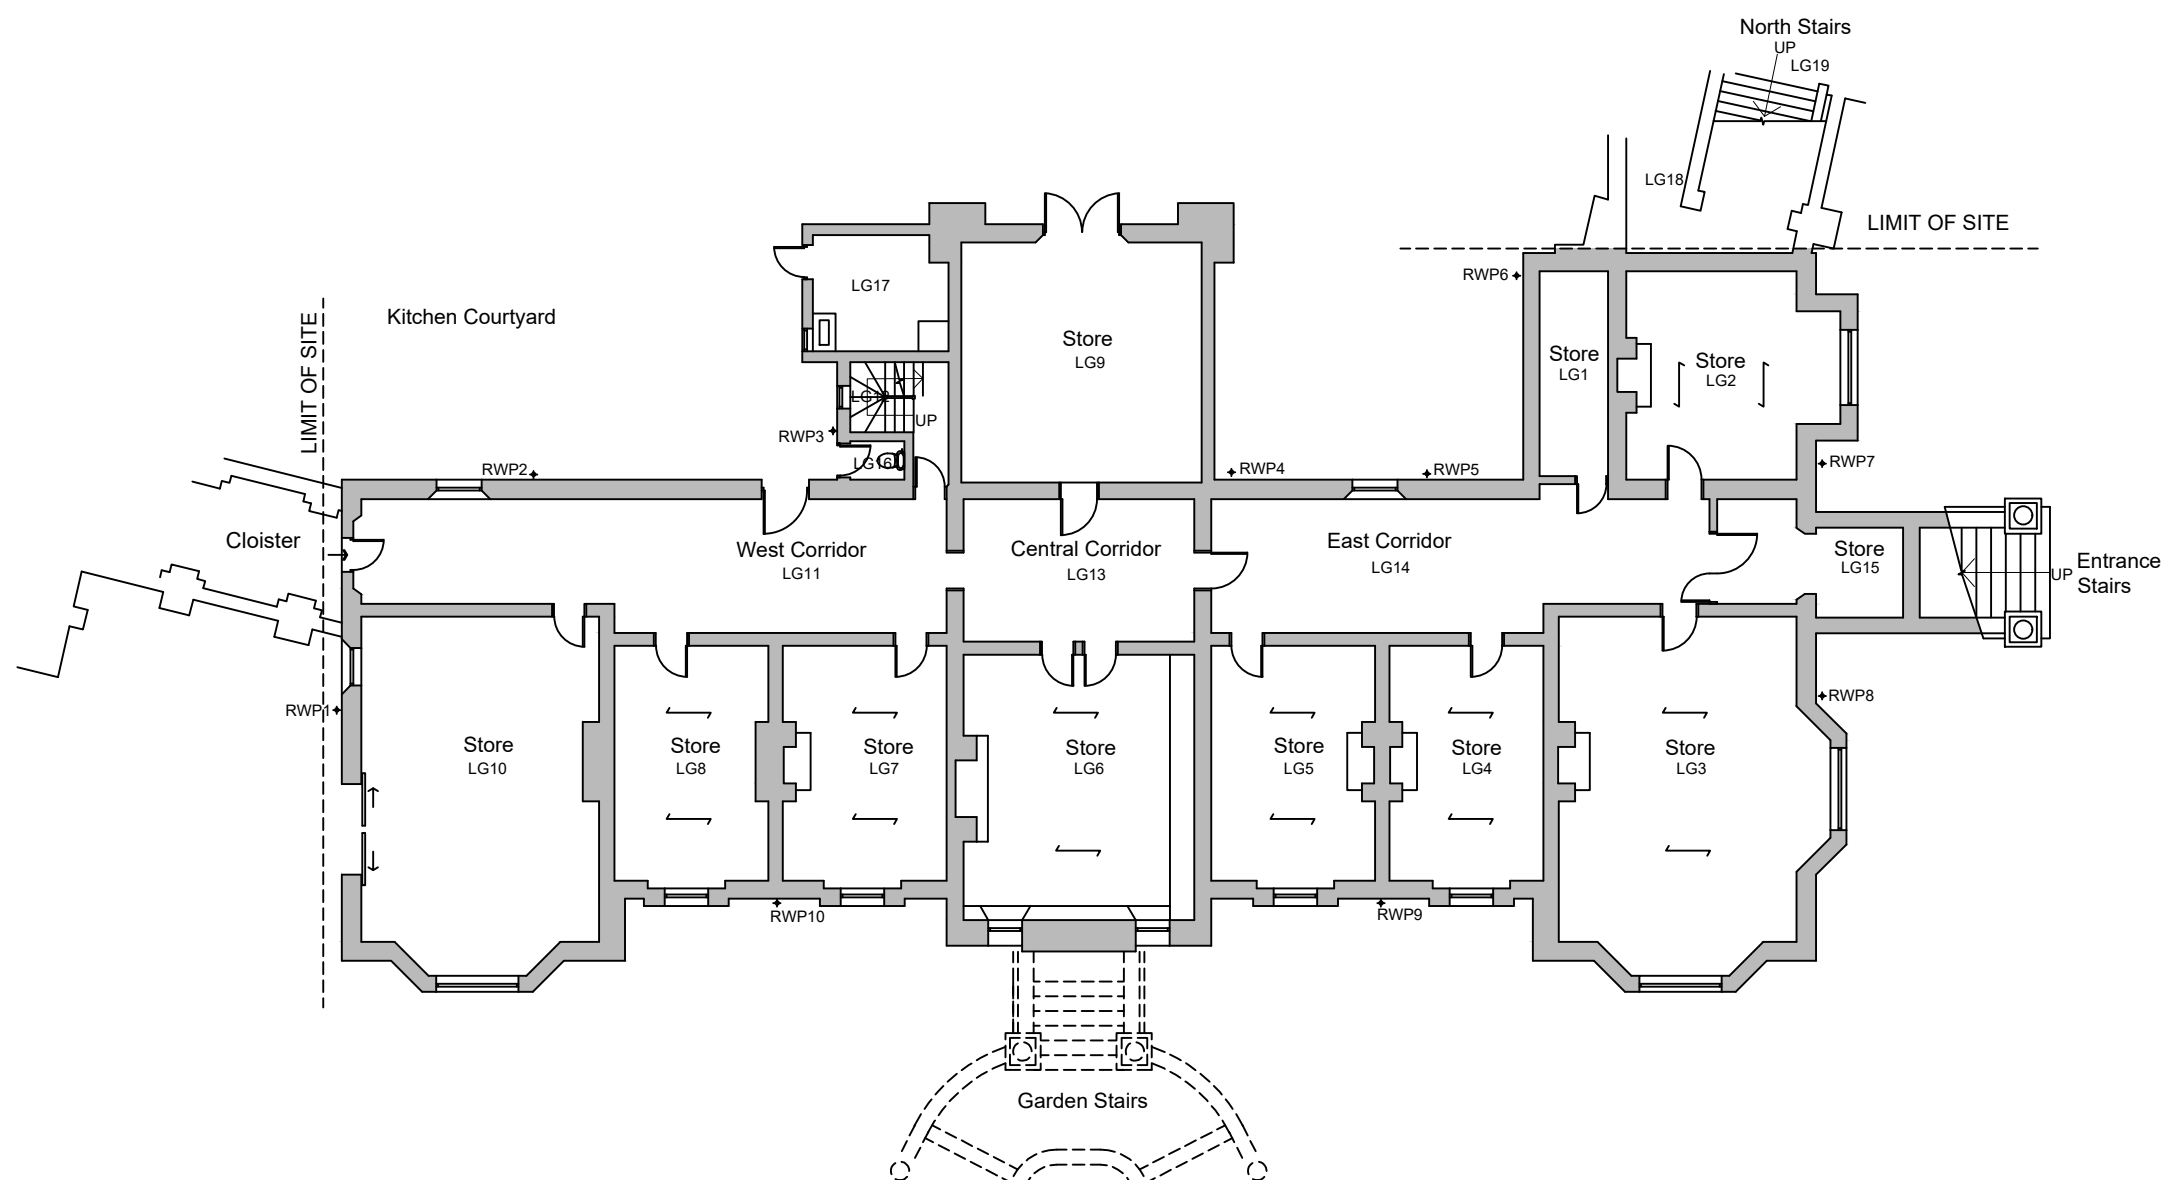

Scale 1:200

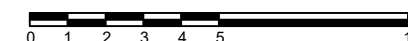

Robin Nugent Architects

Chartered Architects ©
Castle Barn Sedgwick Horsham
West Sussex RH13 6QJ

T: 01403 734858 F: 01403 738368
E: robin@robinnugentarchitects.co.uk
W: www.robinnugentarchitects.co.uk

Client:

The Trustees of St Hugh's Charter
House

Project:

The Guest House
St Hugh's Monastery

Drawing Title:

Existing Lower Ground Plan

Scale: 1:200 Date: Mar 25 Drawn by: RWN

Drawing No: 22820/104 Revision:

< Original size 60mm - A3 at full size >