
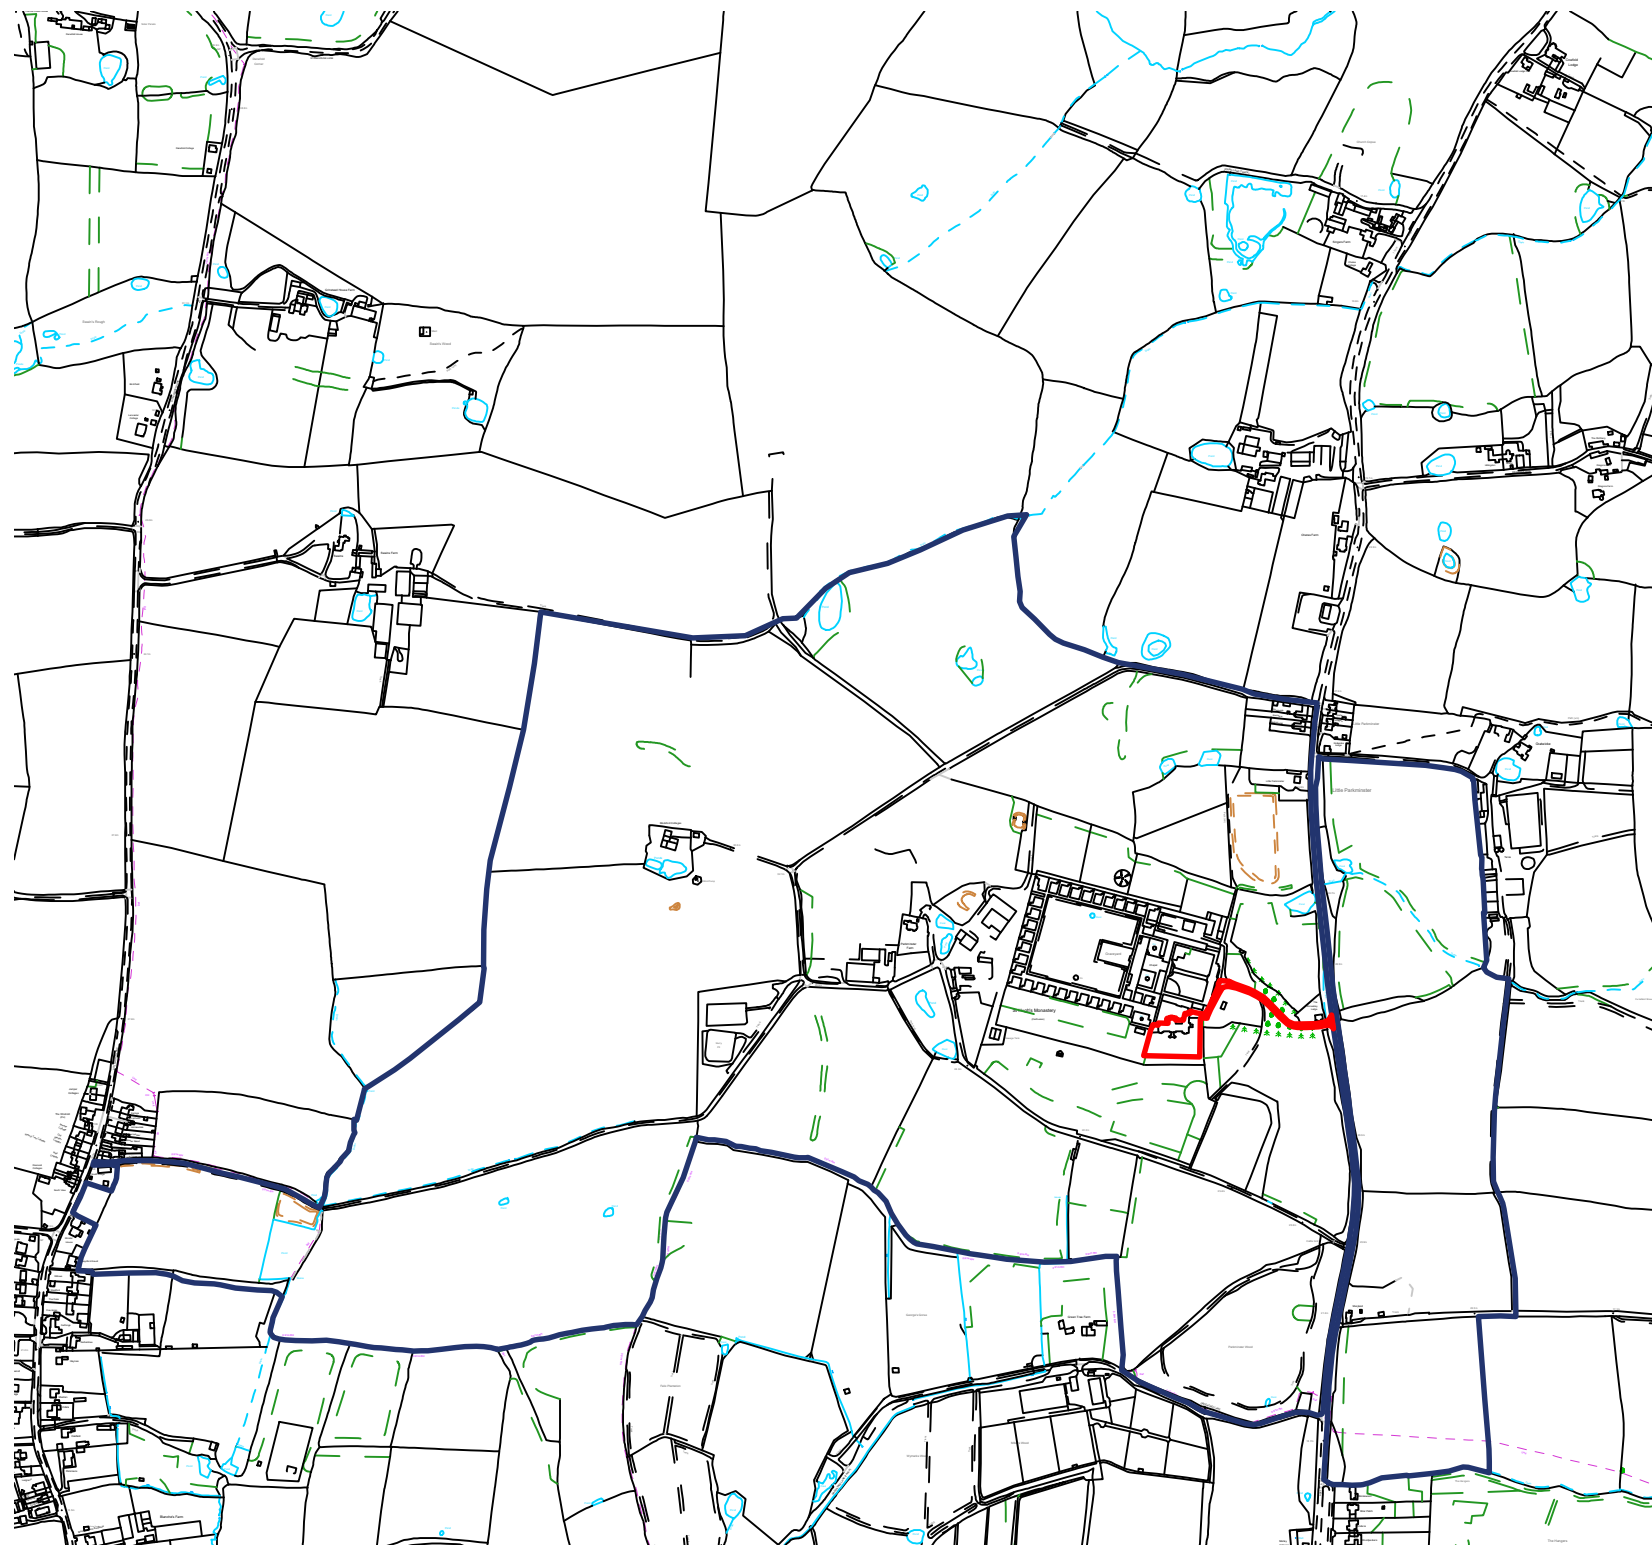


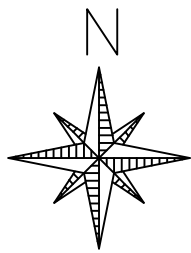

Existing Location Plan
1:10000 @ A3

Do not scale from this drawing. Figured dimensions only to be taken. Check all dimensions prior to setting out. Report all discrepancies to the Architect.

Revisions

Robin Nugent Architects
Chartered Architects ©
Castle Barn Sedgwick Horsham
West Sussex RH13 6QJ

T: 01403 734858 F: 01403 738368
E: robin@robinnugentarchitects.co.uk
W: www.robinnugentarchitects.co.uk

Client:
The Trustees of
St Hugh's Charterhouse

Project:
The Guest House
St Hugh's Monastery

Drawing Title:
Existing Location Plan

Scale: 1:10000 @A3	Date: Jan 25	Drawn by: RWN
------------------------------	------------------------	-------------------------

Drawing No: 22831/001	Revision: --
---------------------------------	------------------------

< Original size 60mm - A3 at full size >