



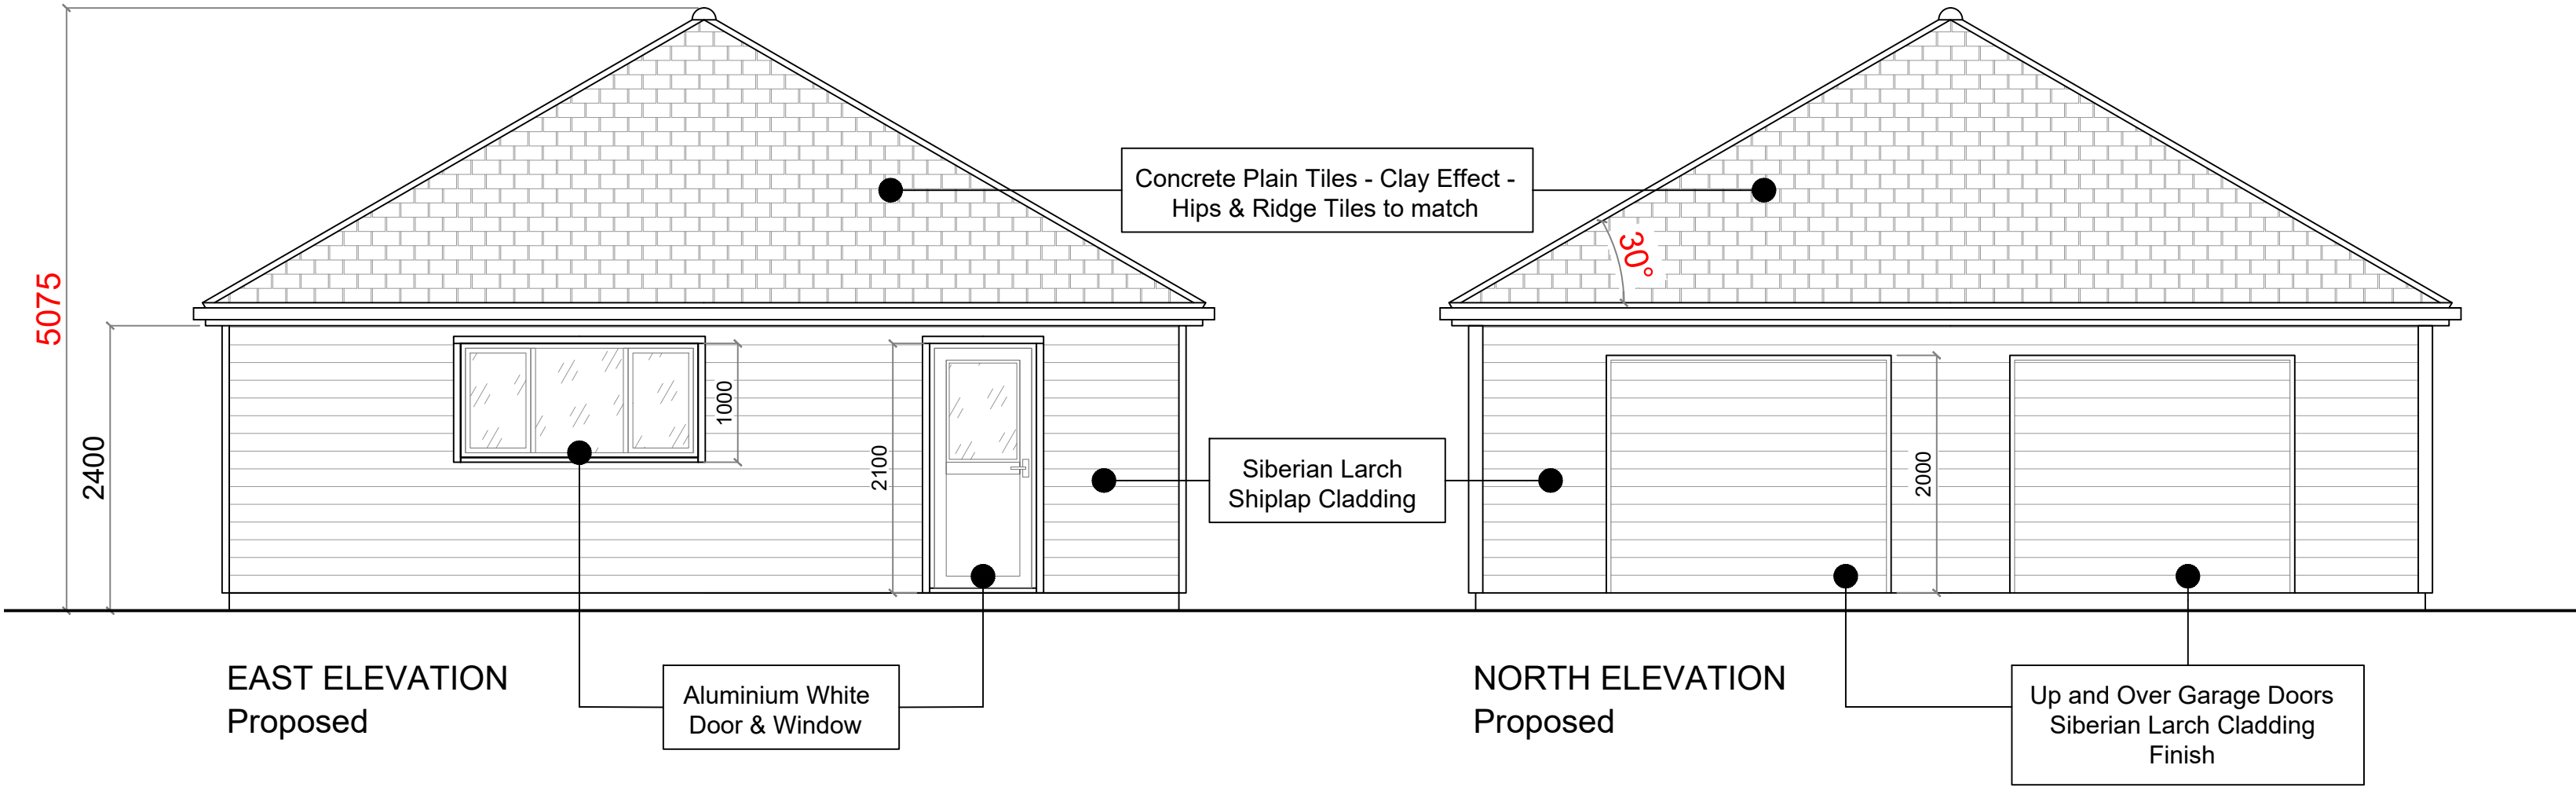


Siberian Larch Shiplap Cladding

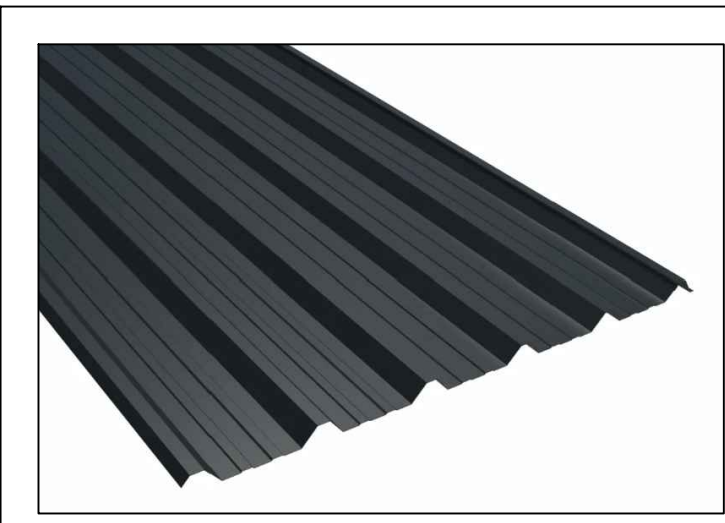

Anthracite Polymer Coated Steel Sheets



Concrete Plain Tiles - Clay Effect - With Matching Ridge Tiles

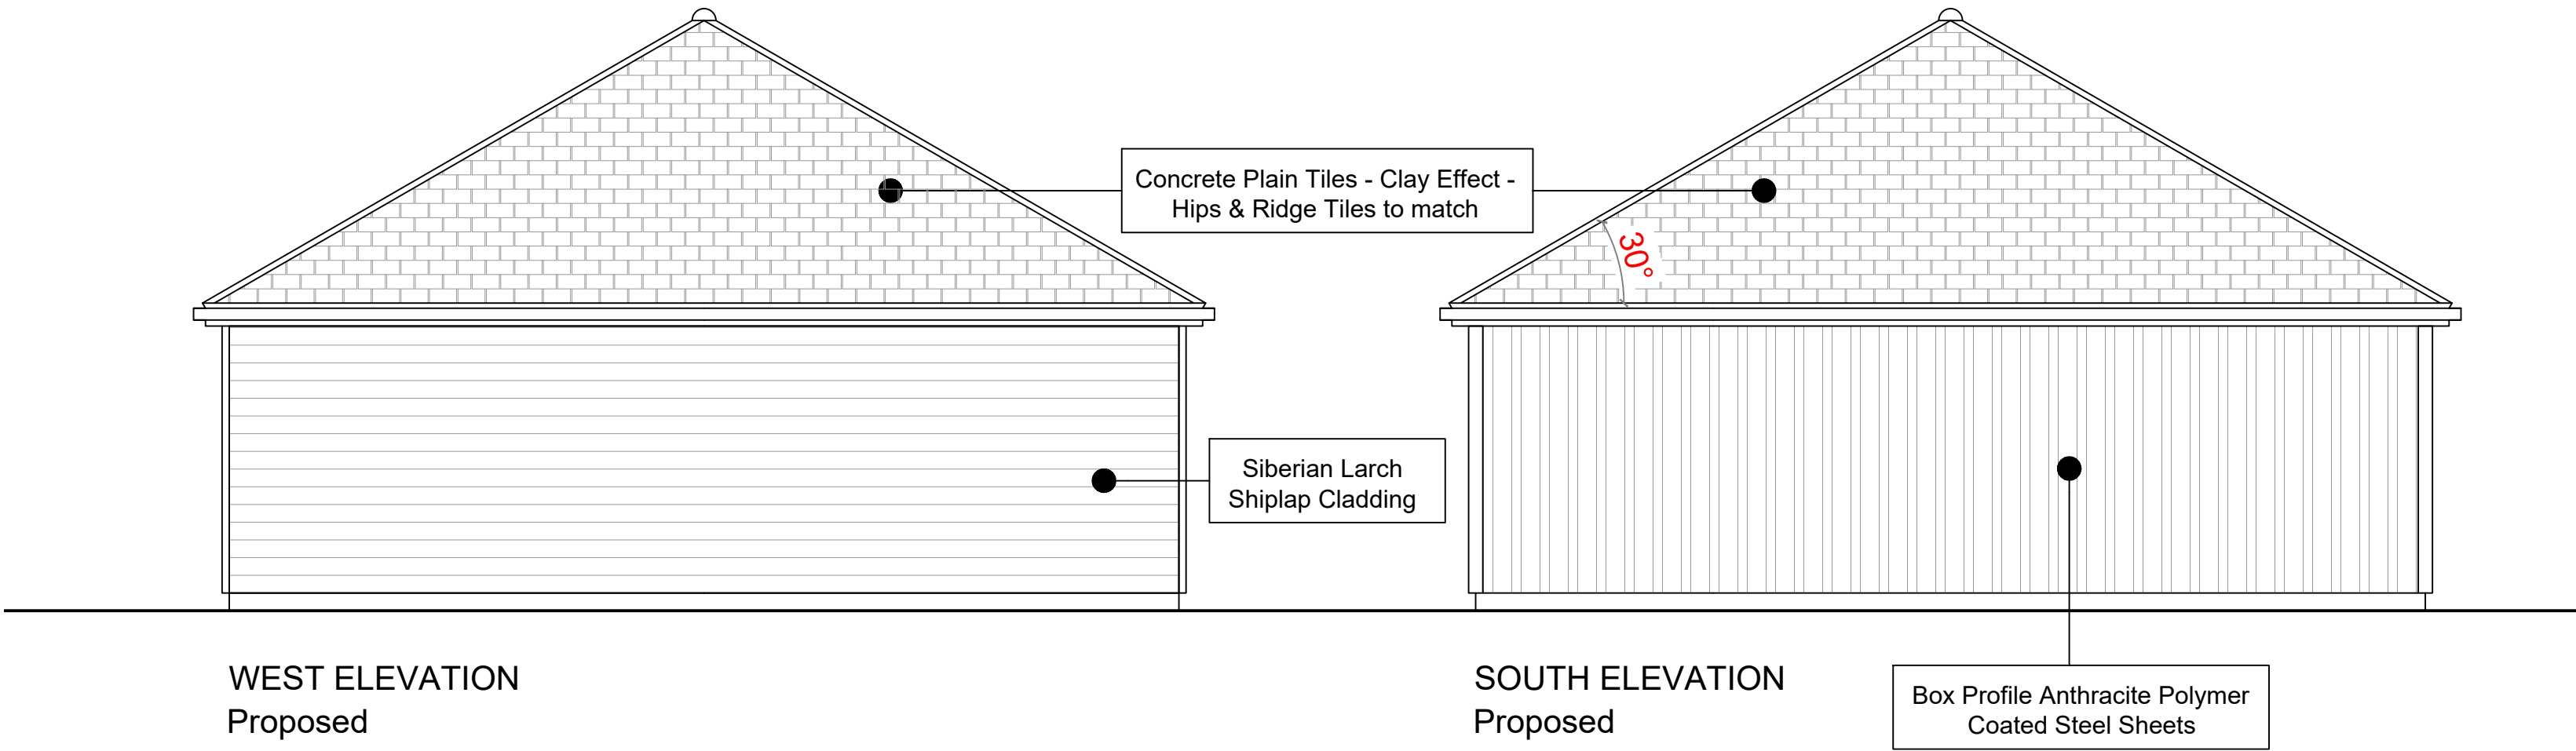

Notes:

- For planning purposes only.
- All dimensions to be verified on site prior to any fabrication or site works being commenced.
- Contractors are responsible for taking and checking all dimensions on site.
- Any discrepancies to be reported before any work is started.
- All dimensions are in millimeters unless stated otherwise.
- This Drawing is to be read in conjunction with relevant Consultant and Specialists Drawings (building control drawings, construction drawings, engineer's specifications...)

0 1 2 3 4 5 </
--