


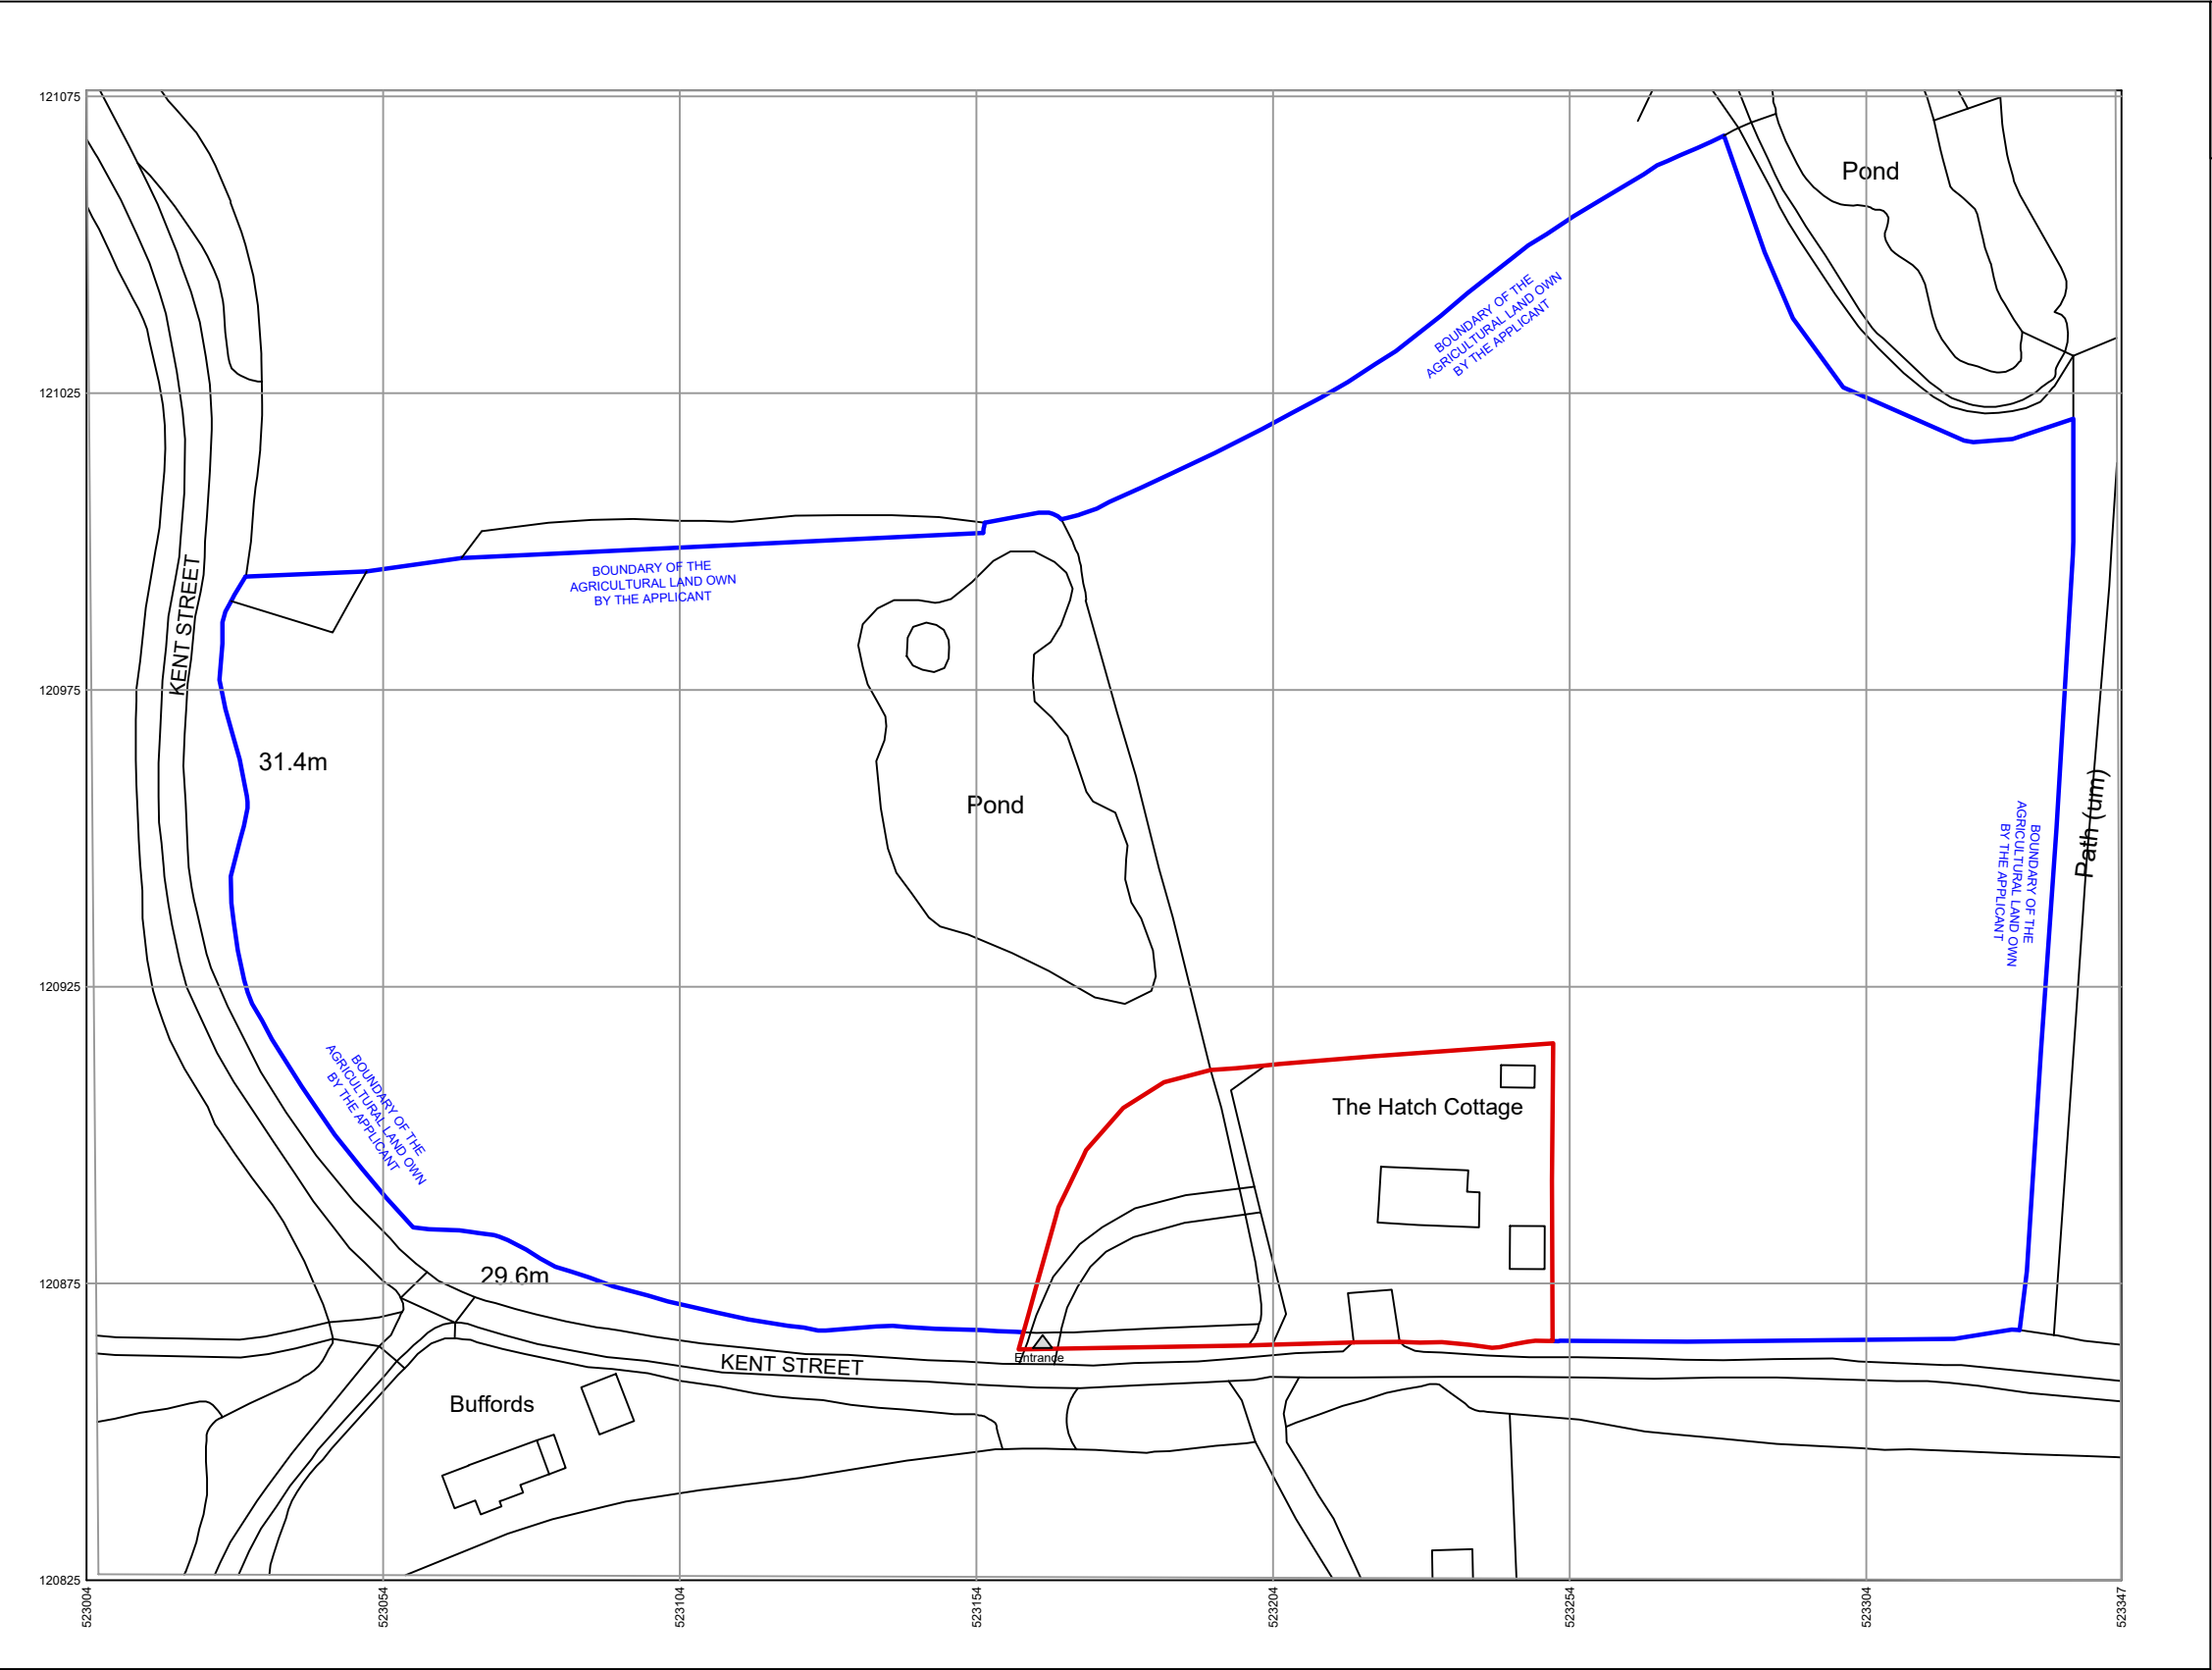

N

W

E

S

20

10

0

20

40

60

Scale 1:1250

Metres

Produced on 02 December 2025 from the Ordnance Survey National Geographic Database and incorporating surveyed revision available at this date.
This map shows the area bounded by 523006 120826,523347 120825,523346 121076,523004 121076,523006 120826
Crown copyright and database rights 2025 OS 100054135. Supplied by copla ltd trading as UKPlanningMaps.com a licensed Ordnance Survey partner (OS 100054135).
Data licence expires 02 December 2026. Unique plan reference: vx//1347909/1806768

Applicants: Sven Sorensen	Project: Detached Garage			Revision date:	Revision:	Plan No:	
Address:				16/06/2026	F03	PLA001	
The Hatch, Kent Street, Cowfold, West Sussex, RH13 8BG	Scale: 1:1250 @ A3	Date:		Title:	Location Plan		