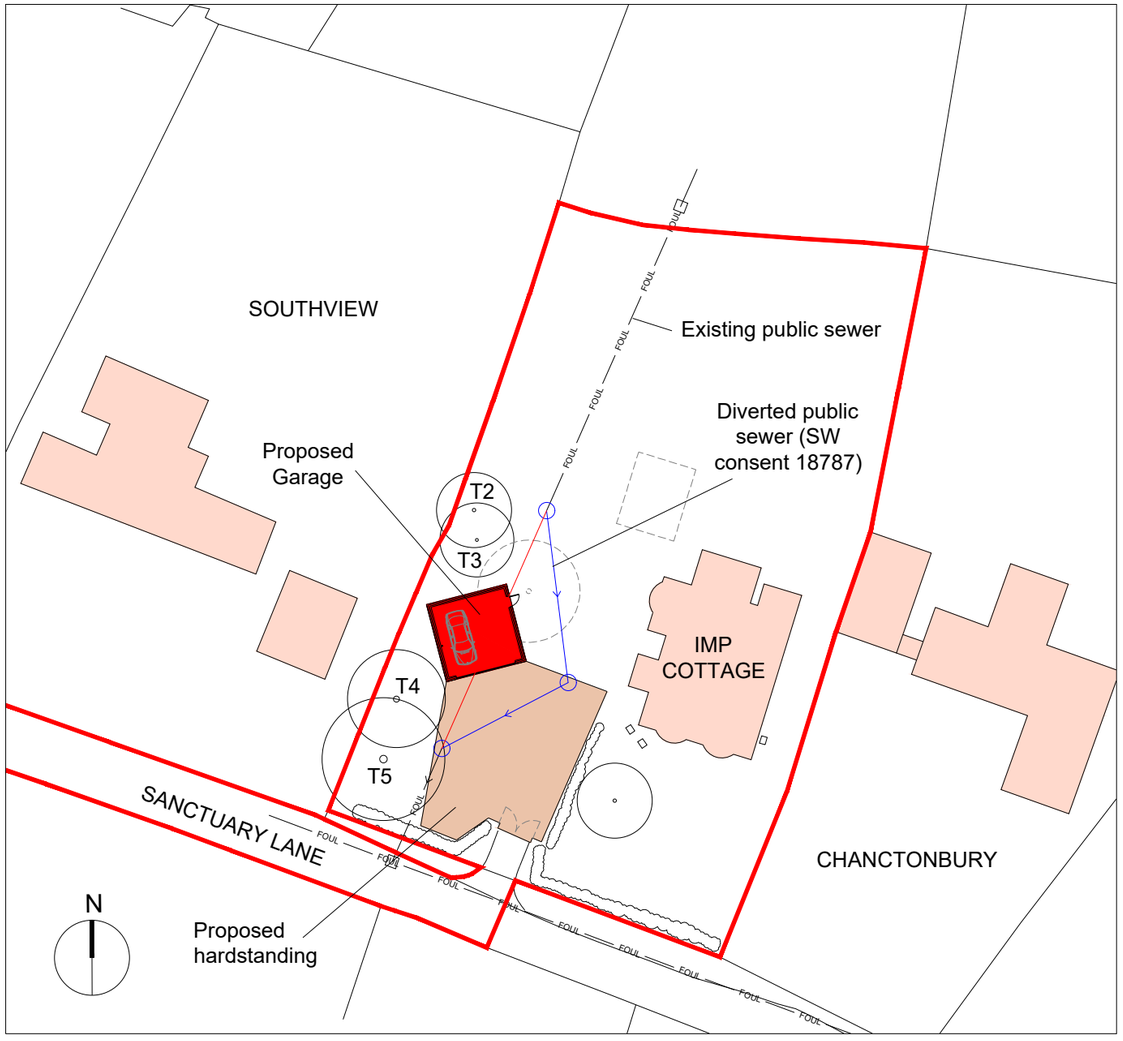

PROPOSED BLOCK PLAN 1:500

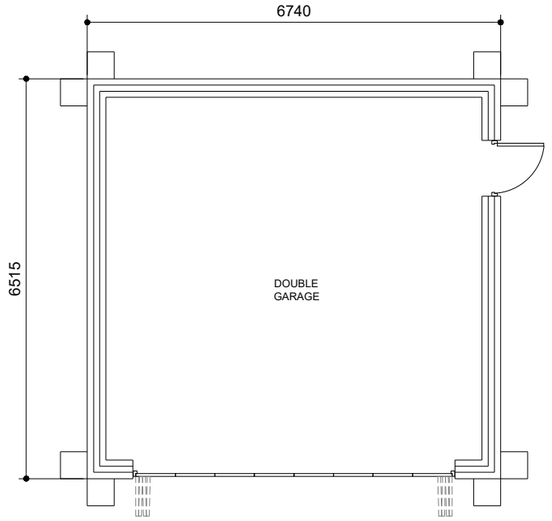

PROPOSED FLOOR PLAN

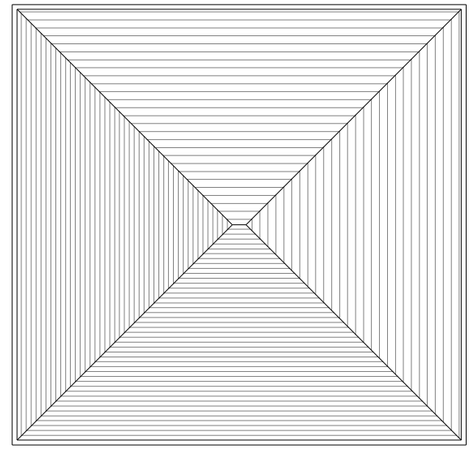

PROPOSED ROOF PLAN

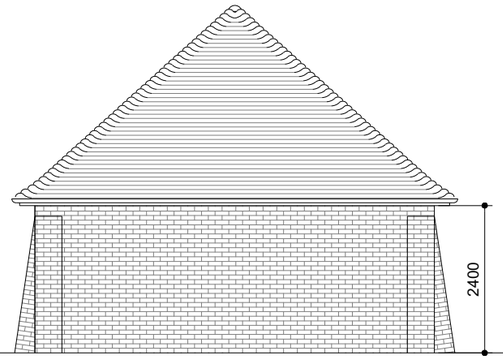

PROPOSED SIDE ELEVATION

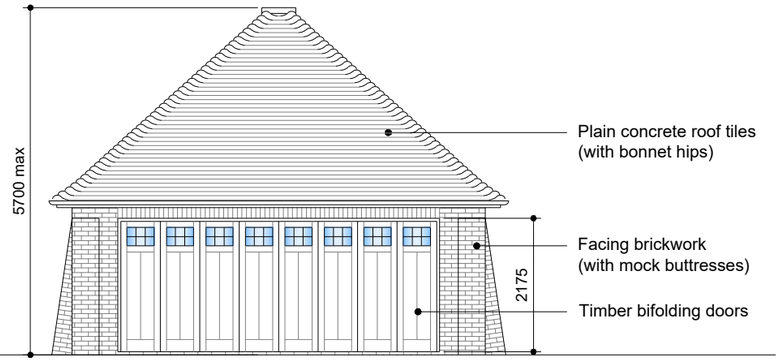

PROPOSED FRONT ELEVATION

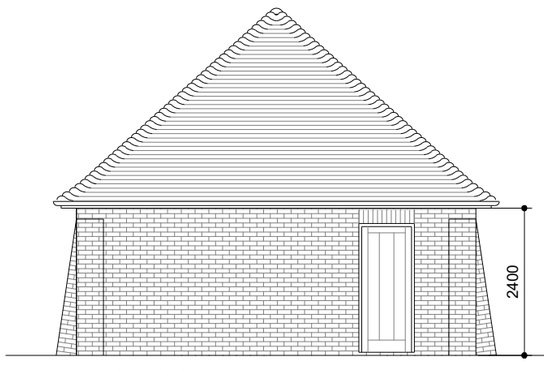

PROPOSED SIDE ELEVATION

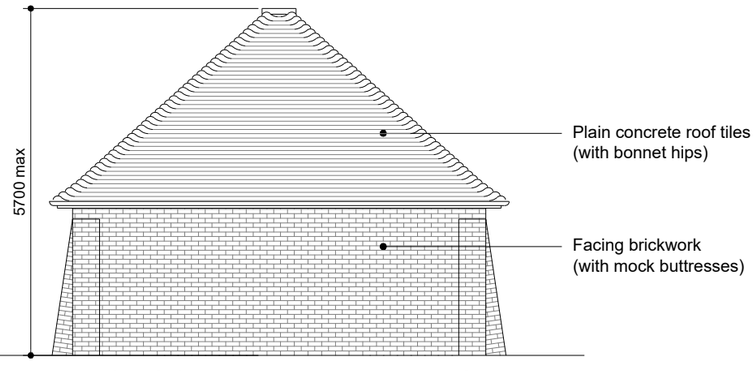

PROPOSED REAR ELEVATION

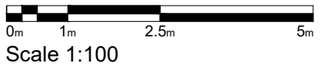

Scale 1:100

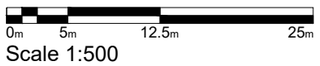

Scale 1:500

mark alford design architecture
Heatherlands Bracken Lane Storrington West Sussex RH20 3HS
T: 01903 740033 E: office@markalforddesign.com

client: MR T SABEY

project title: IMP COTTAGE, STORRINGTON
PROPOSED REPLACEMENT GARAGE

drawing title: PROPOSED PLANS AND ELEVATIONS

drawn by: MSA date: MAY 25 scale: 1:100 / 1:500 @ A3

issue status: FOR PLANNING CONSENT

drawing number: **24544 / P101** revision: **P1**

This drawing may not be used or reproduced without written consent. Copyright reserved
No dimensions to be scaled from this drawing except for Planning purposes.