

© ARCHITECT'S COPYRIGHT RETAINED

GENERAL NOTES
1 All dimensions to be checked on site.
2 Use figured dimensions only. Queries to be directed to the Architect.
3 Refer to Structural Engineer's drawings for details relating to structure
4 Any discrepancies between the Architect's drawings and those by any other party to be reported immediately.
5 All drawings are **not** for construction unless explicitly marked for this purpose.

GENERAL NOTES ON MATERIALS
Materials to comply with appropriate British Standards or Agrement Certificate stamped and independently certified or otherwise to show their suitability. Materials should be in accordance with BS8000 series of documents and other accepted good practice (e.g. Quality assured to ISO9000).

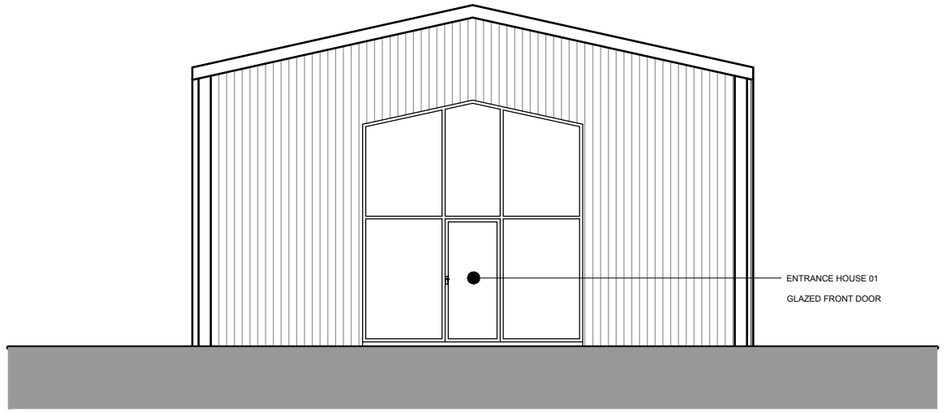


PROPOSED FRONT ELEVATION

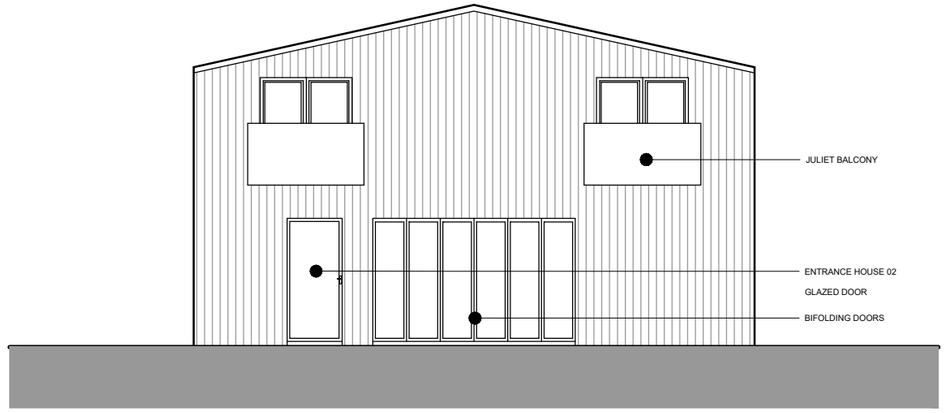


PROPOSED BACK ELEVATION

HOUSE 01 HOUSE 02

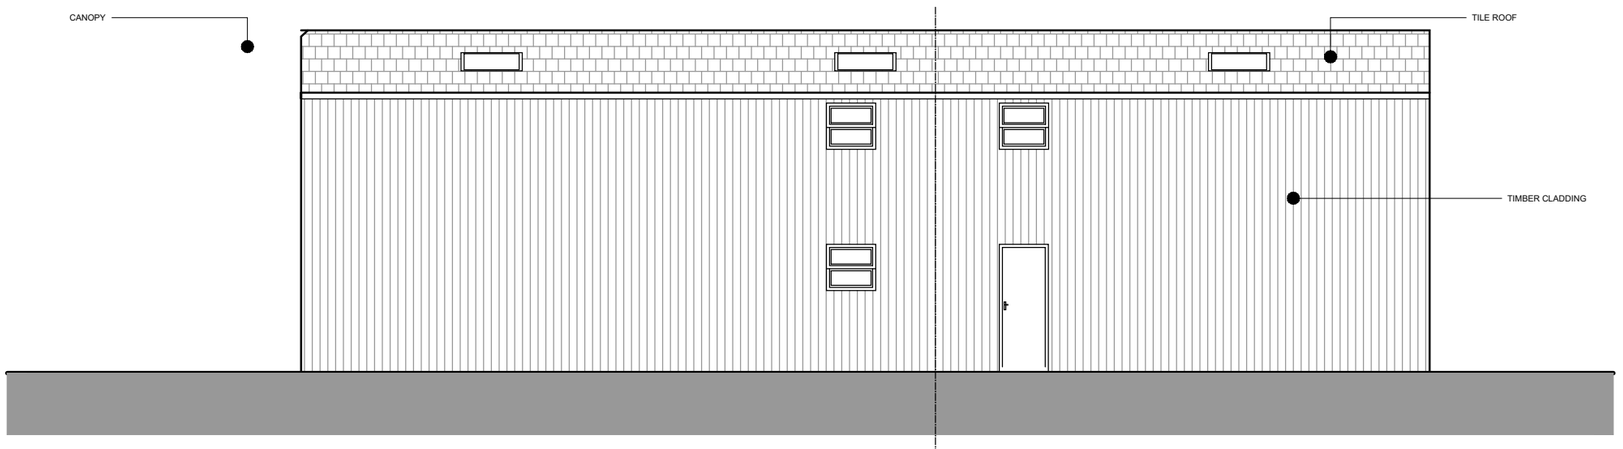

PROPOSED RIGHT ELEVATION

HOUSE 01 HOUSE 02

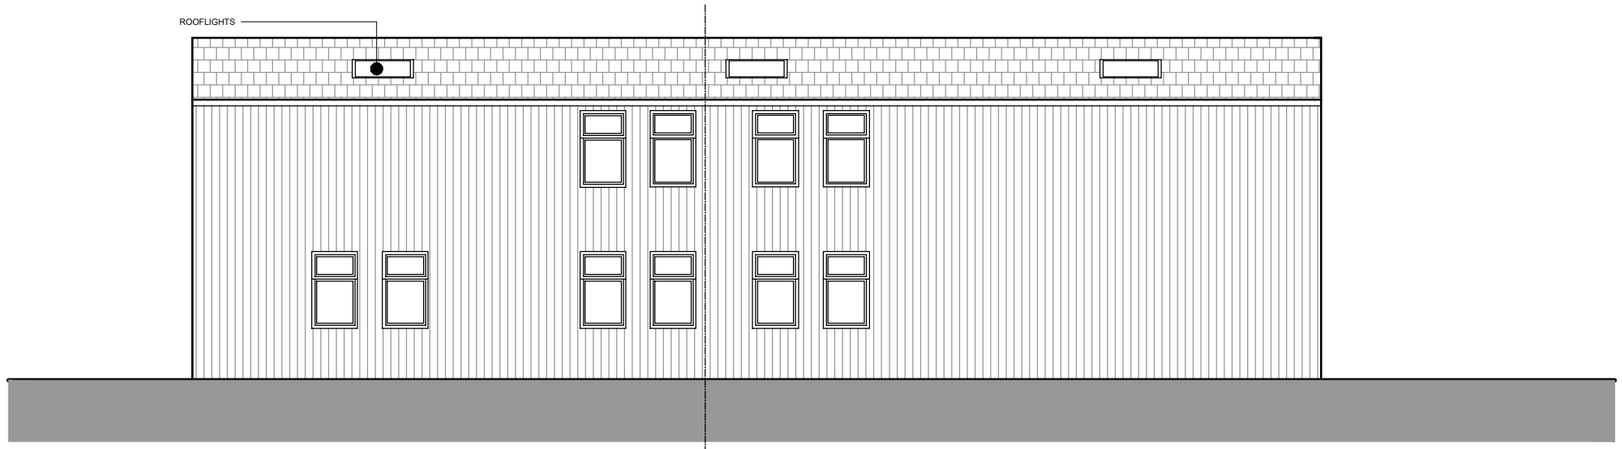

PROPOSED LEFT ELEVATION

HOUSE 02 HOUSE 01

0 10m

rev	date	amendment
P03	30.06.25	NOTATION UPDATED AT REQUEST
P02	17.04.25	FOR INFORMATION
P01	23.01.25	FOR INFORMATION

ra.
ra.
a 16 Iliffe Yard / London / SE17 3QA
w ra-l.com
e info@ra-l.com

job title
Shiremark, Horsham Road
Dorking, RH5 5JP

drawing title
Proposed Elevations

status	PLANNING	drawing no.	revision
scale	1:100 @A3 1:50 @A1	006	P03
job no.	A027		