
9 Woodland Way

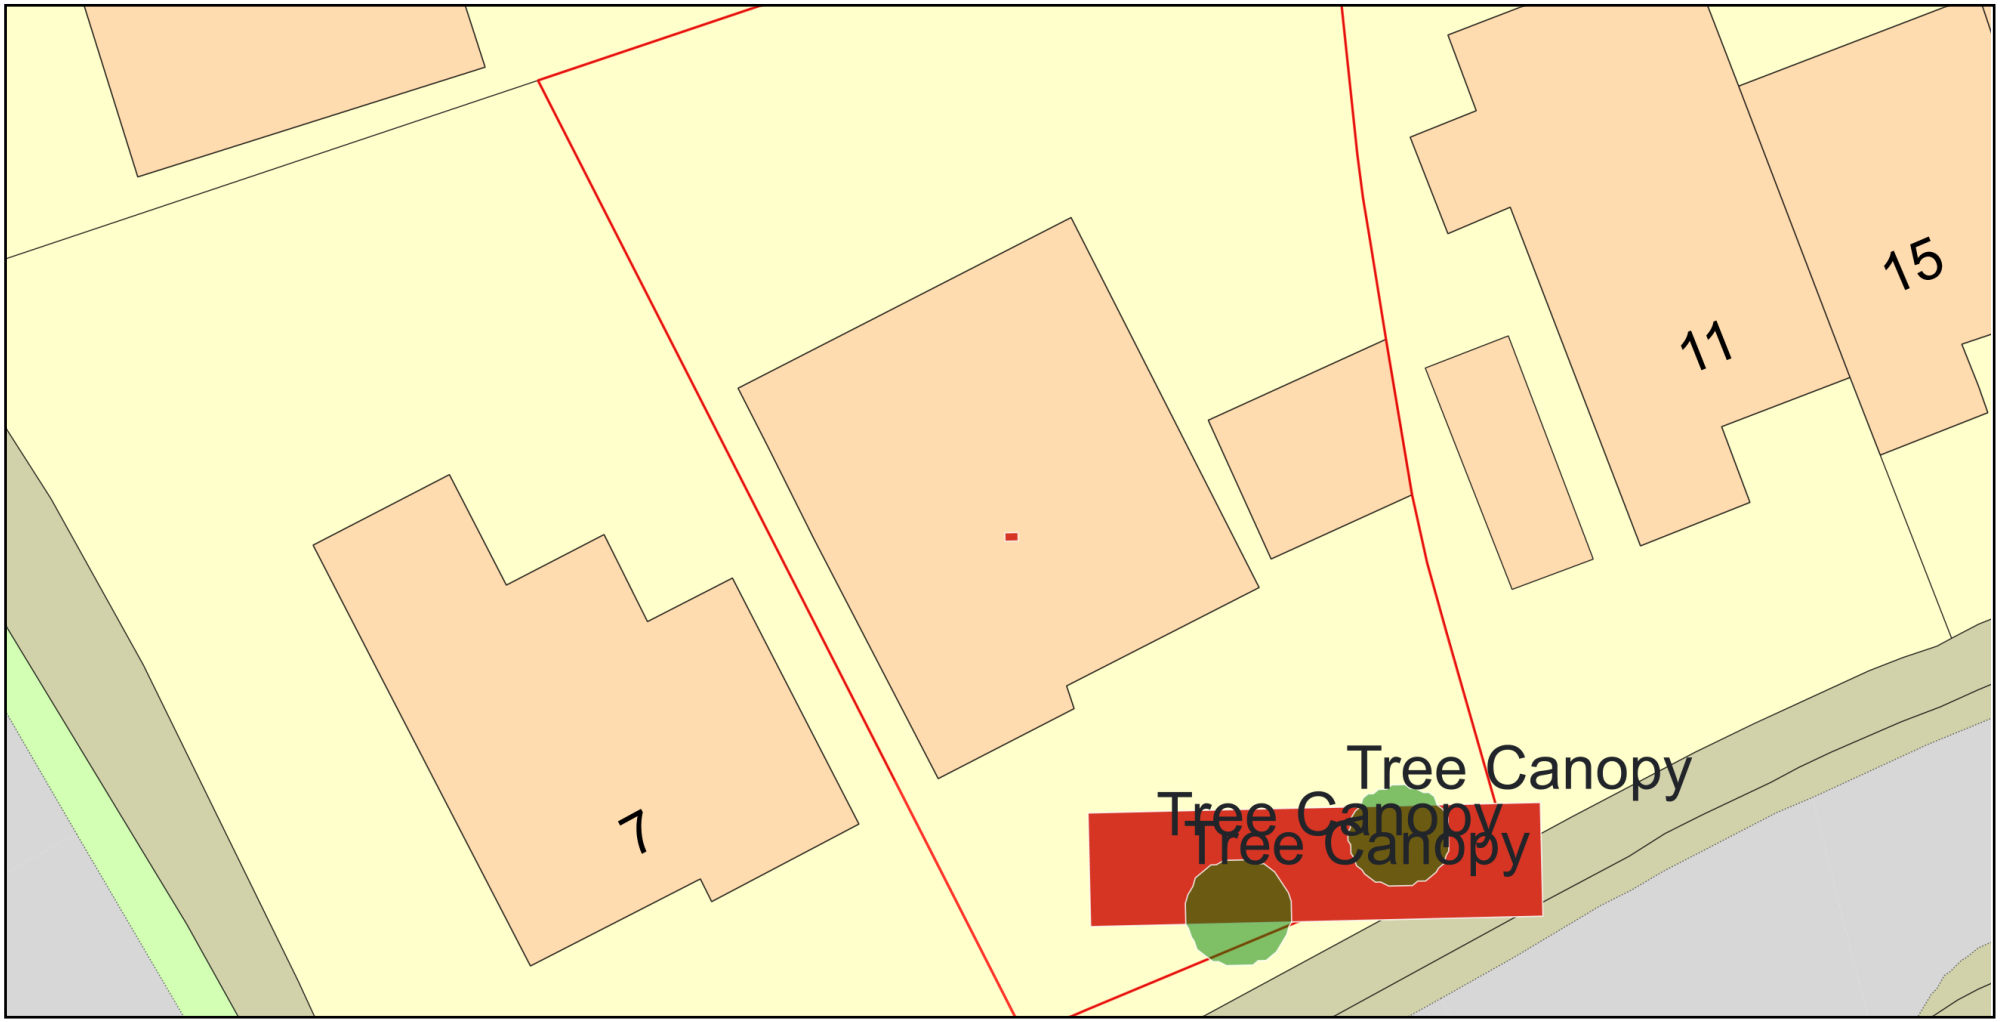

ReQuestaPlan

Plan Produced for: Timothy Bennett

Date Produced: 25 Jun 2025

Plan Reference Number: TQRQM25176185557286

Scale: 1:200 @ A4

© Crown copyright and database rights 2025 OS 100042766