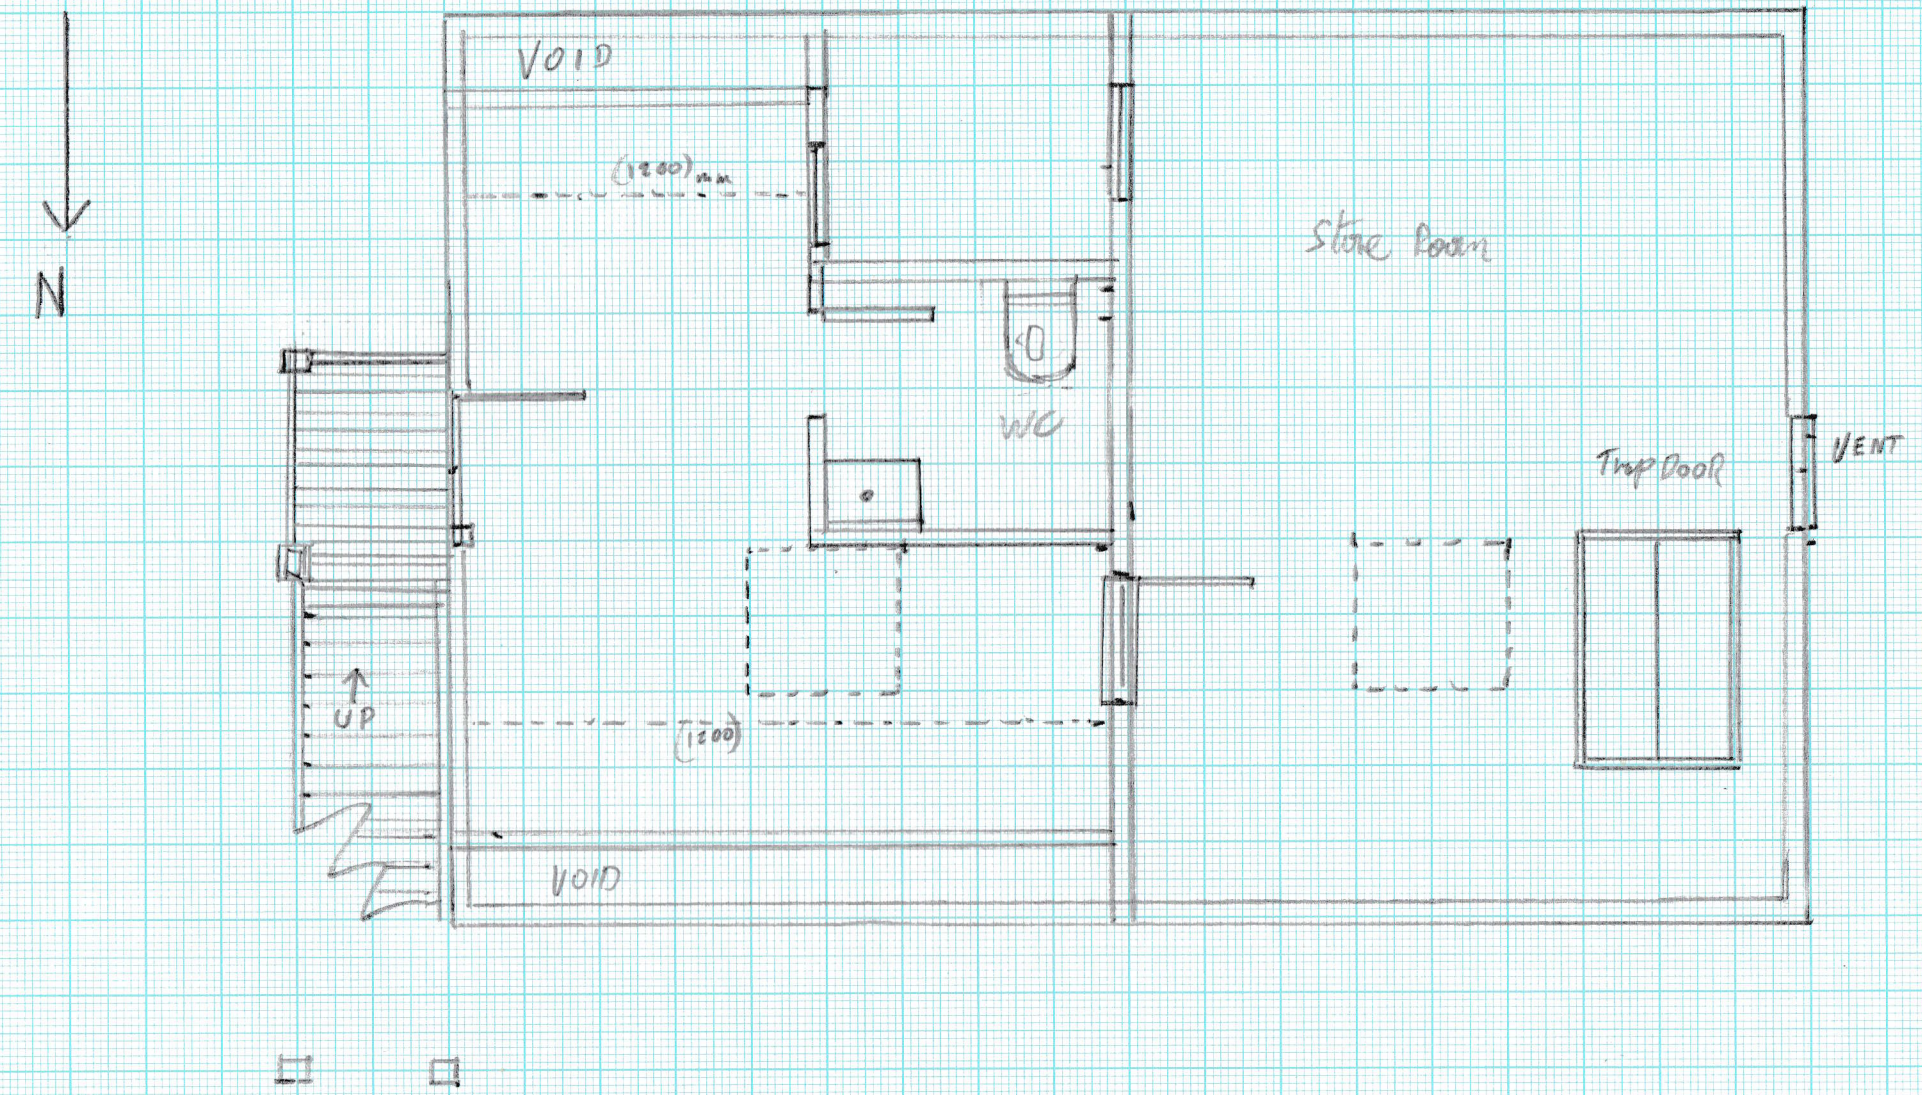

1:50 Scale

FIRST FLOOR PLAN

Hawkesbourne Park Farm
RH12 4QR