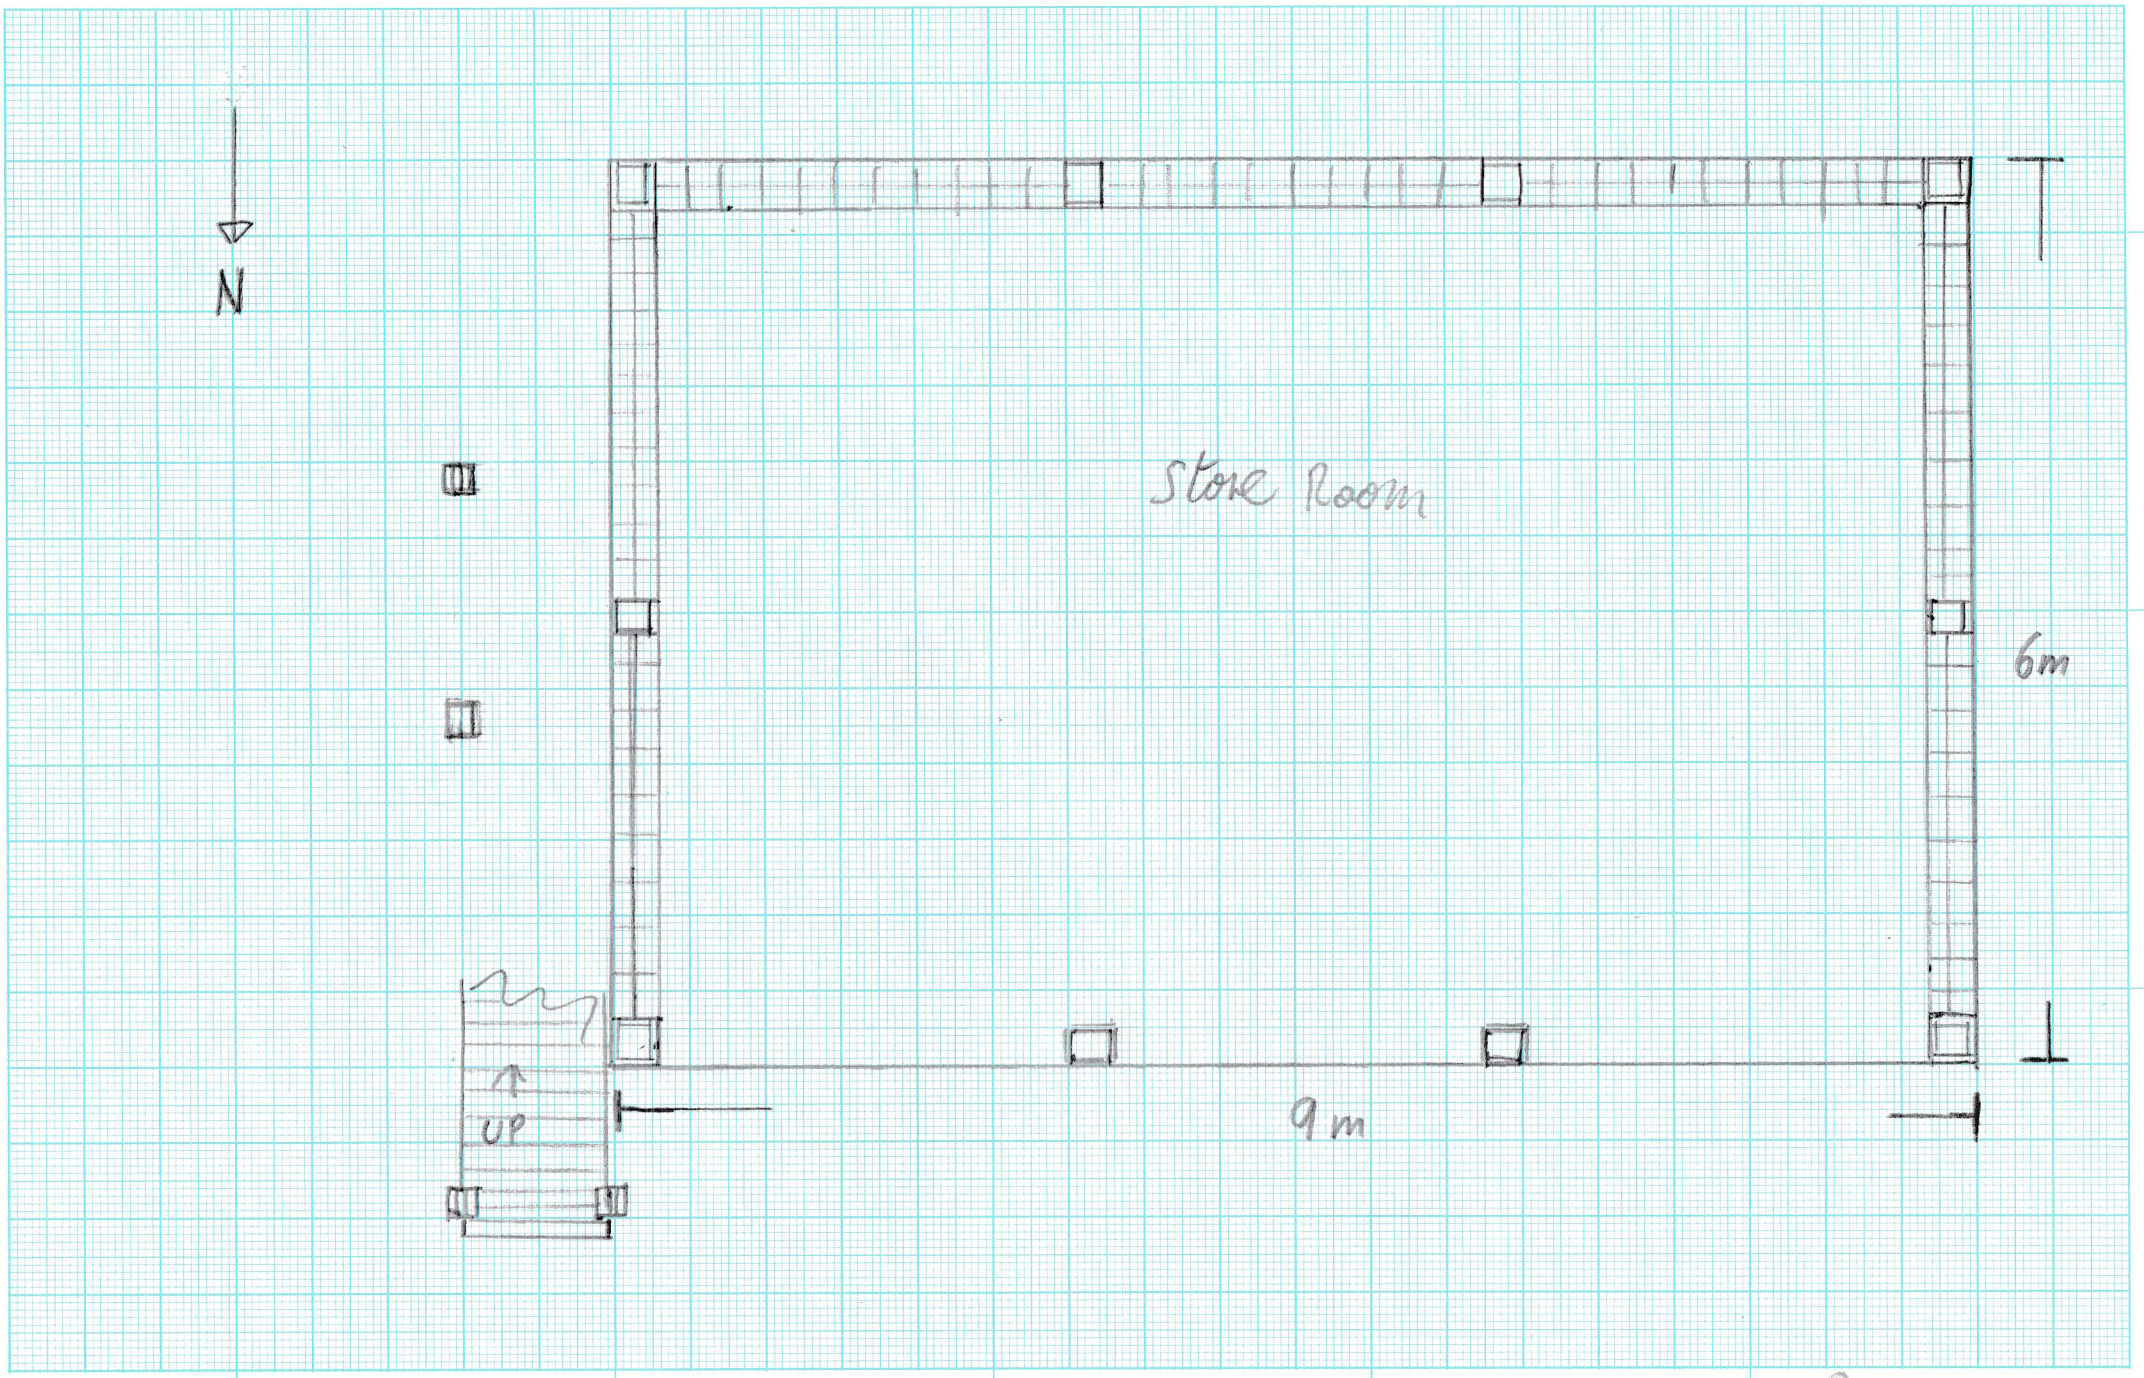

1:50 Scale

GROUND FLOOR PLAN

Hawkesbourne Park Farm
RH12 4QR