Chartwell

1:50 Scale

NORTH ELEVATION

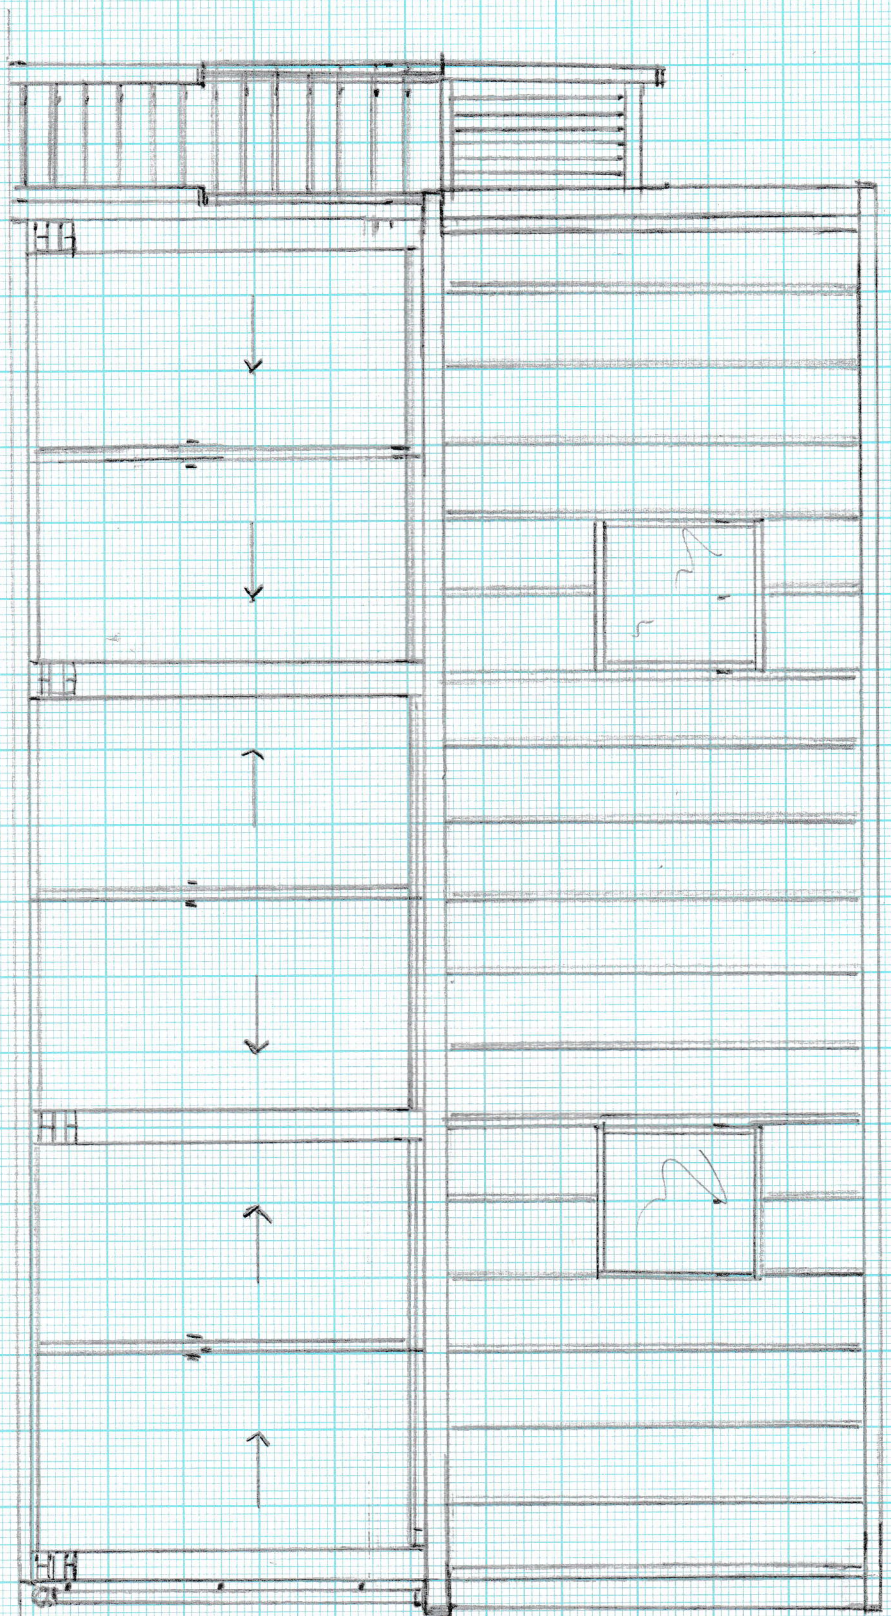

Hawkesbourne Park Farm
RH12 4QR