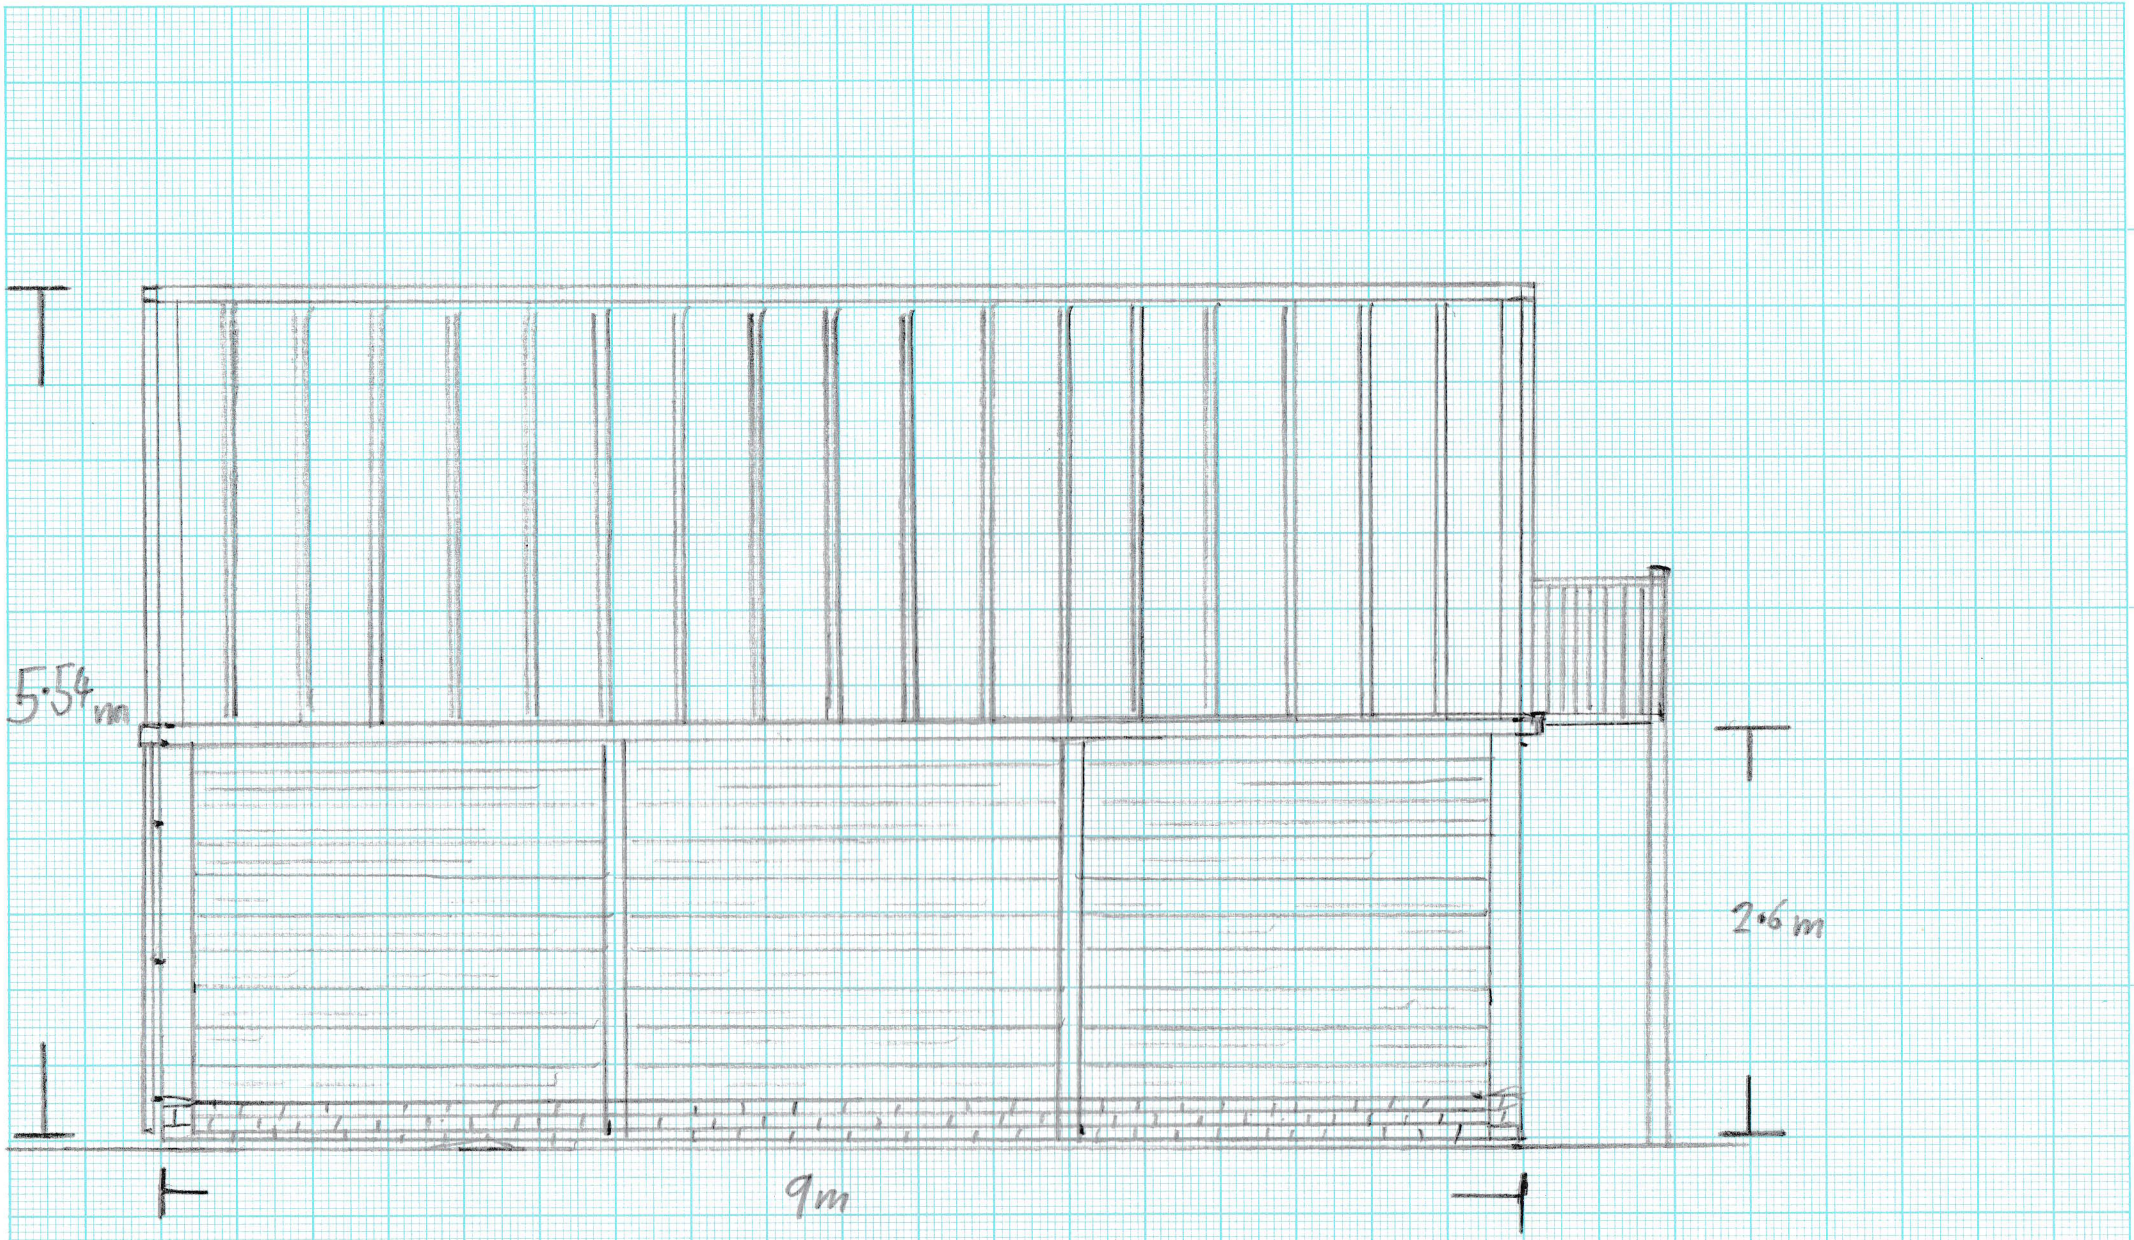

1:50 Scale

SOUTH ELEVATION

Hawkesbourne Park Farm
RH12 4QR