


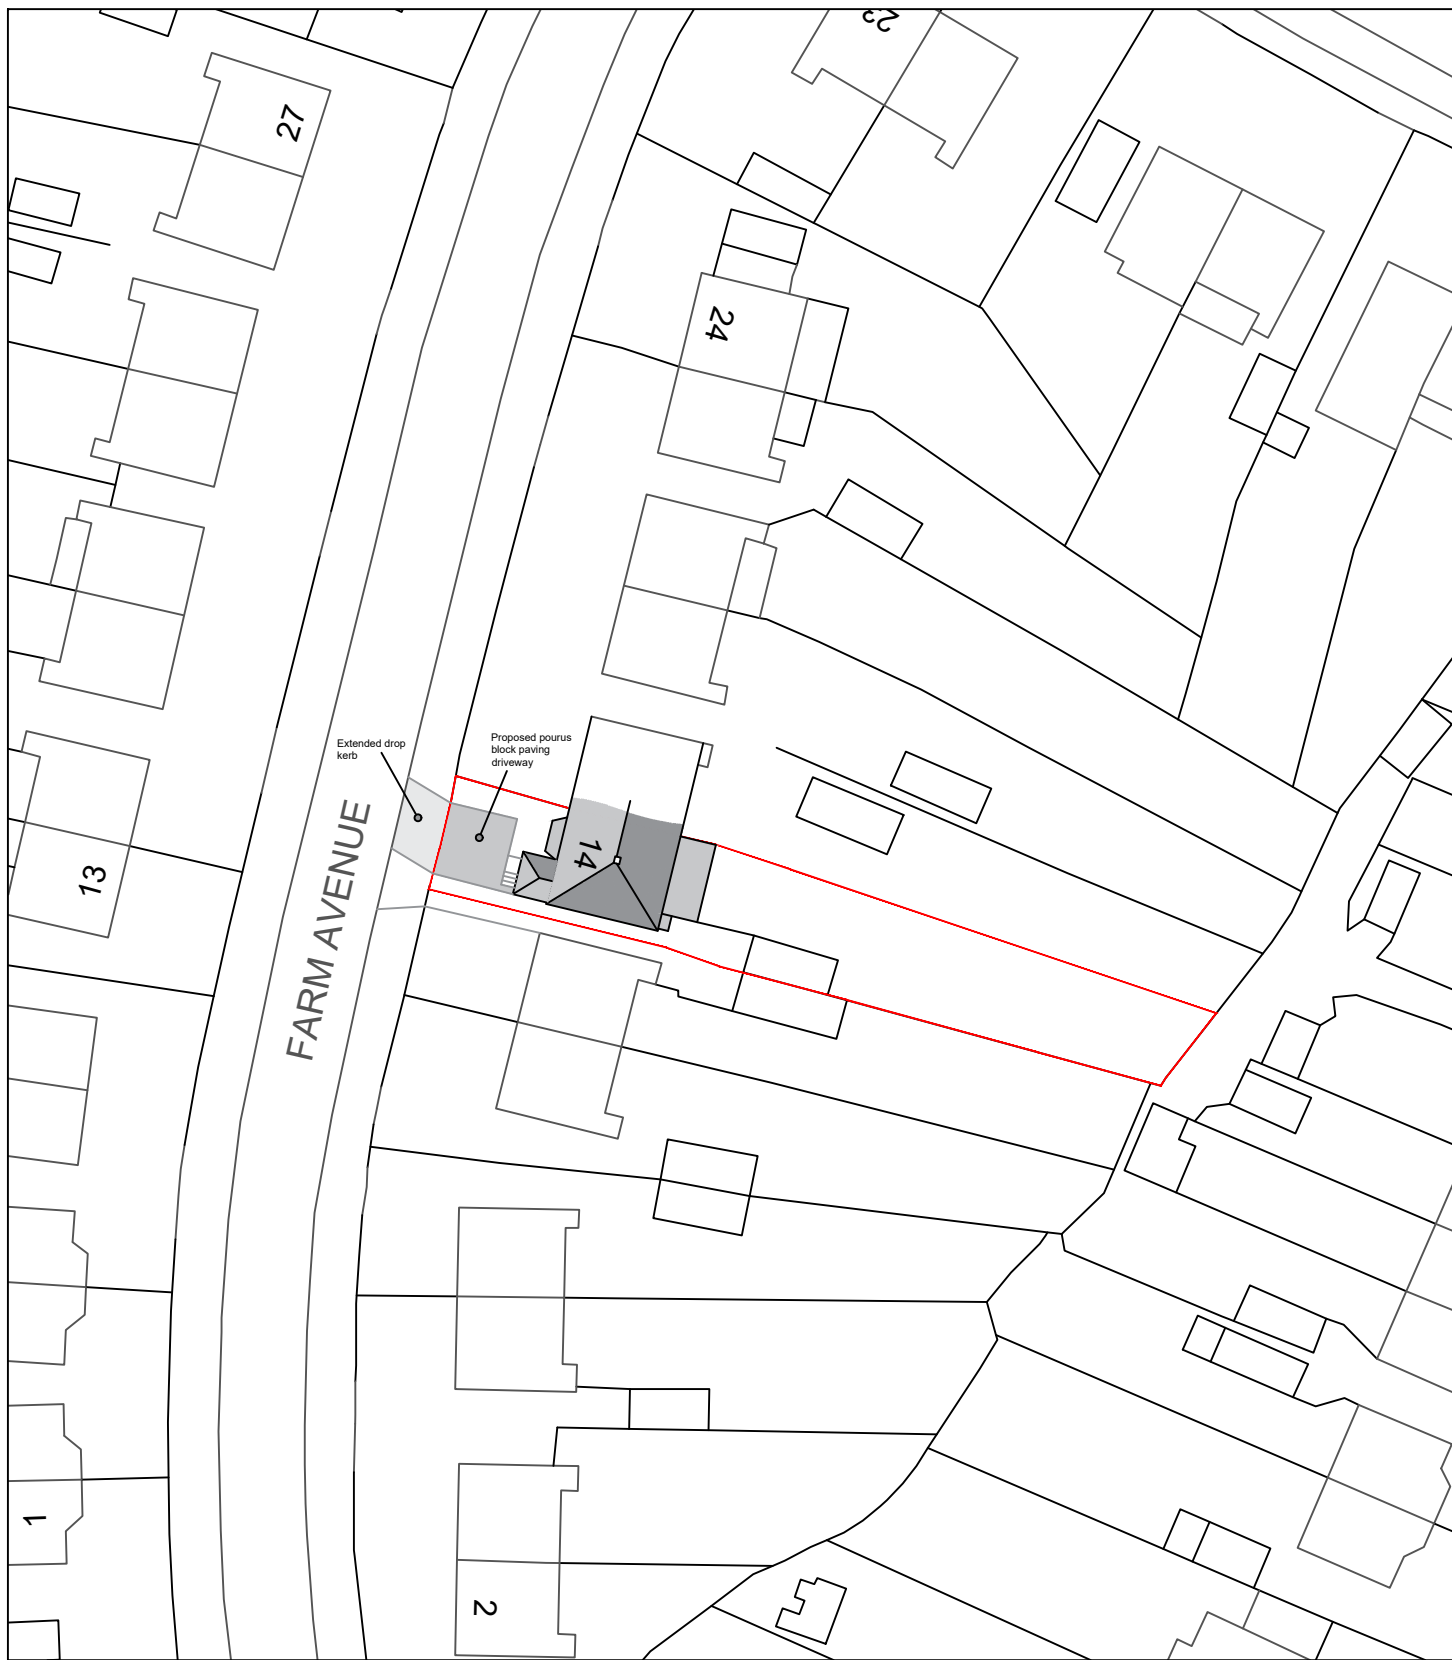

Scale Bar (1:500)



Revision:	A	April 2026	Drop kerb added
address	14 Farm Avenue, Horsham, West Sussex, RH12 2JY		
project	Proposed front porch and off road parking with extended drop kerb		
title	Proposed Block Plan		
scale	1:500 on A4	date	March 2026
dwg no.	2026.501.04	revision	A

DOWSVIEW
ASSOCIATES
Chartered Surveyors

Little Acorns
Hampers Lane
Storrington
West Sussex
RH20 3HZ

Tel: 01903 746367
Mob: 07525 844965

Email:
mail@downsview-surveyors.co.uk

