


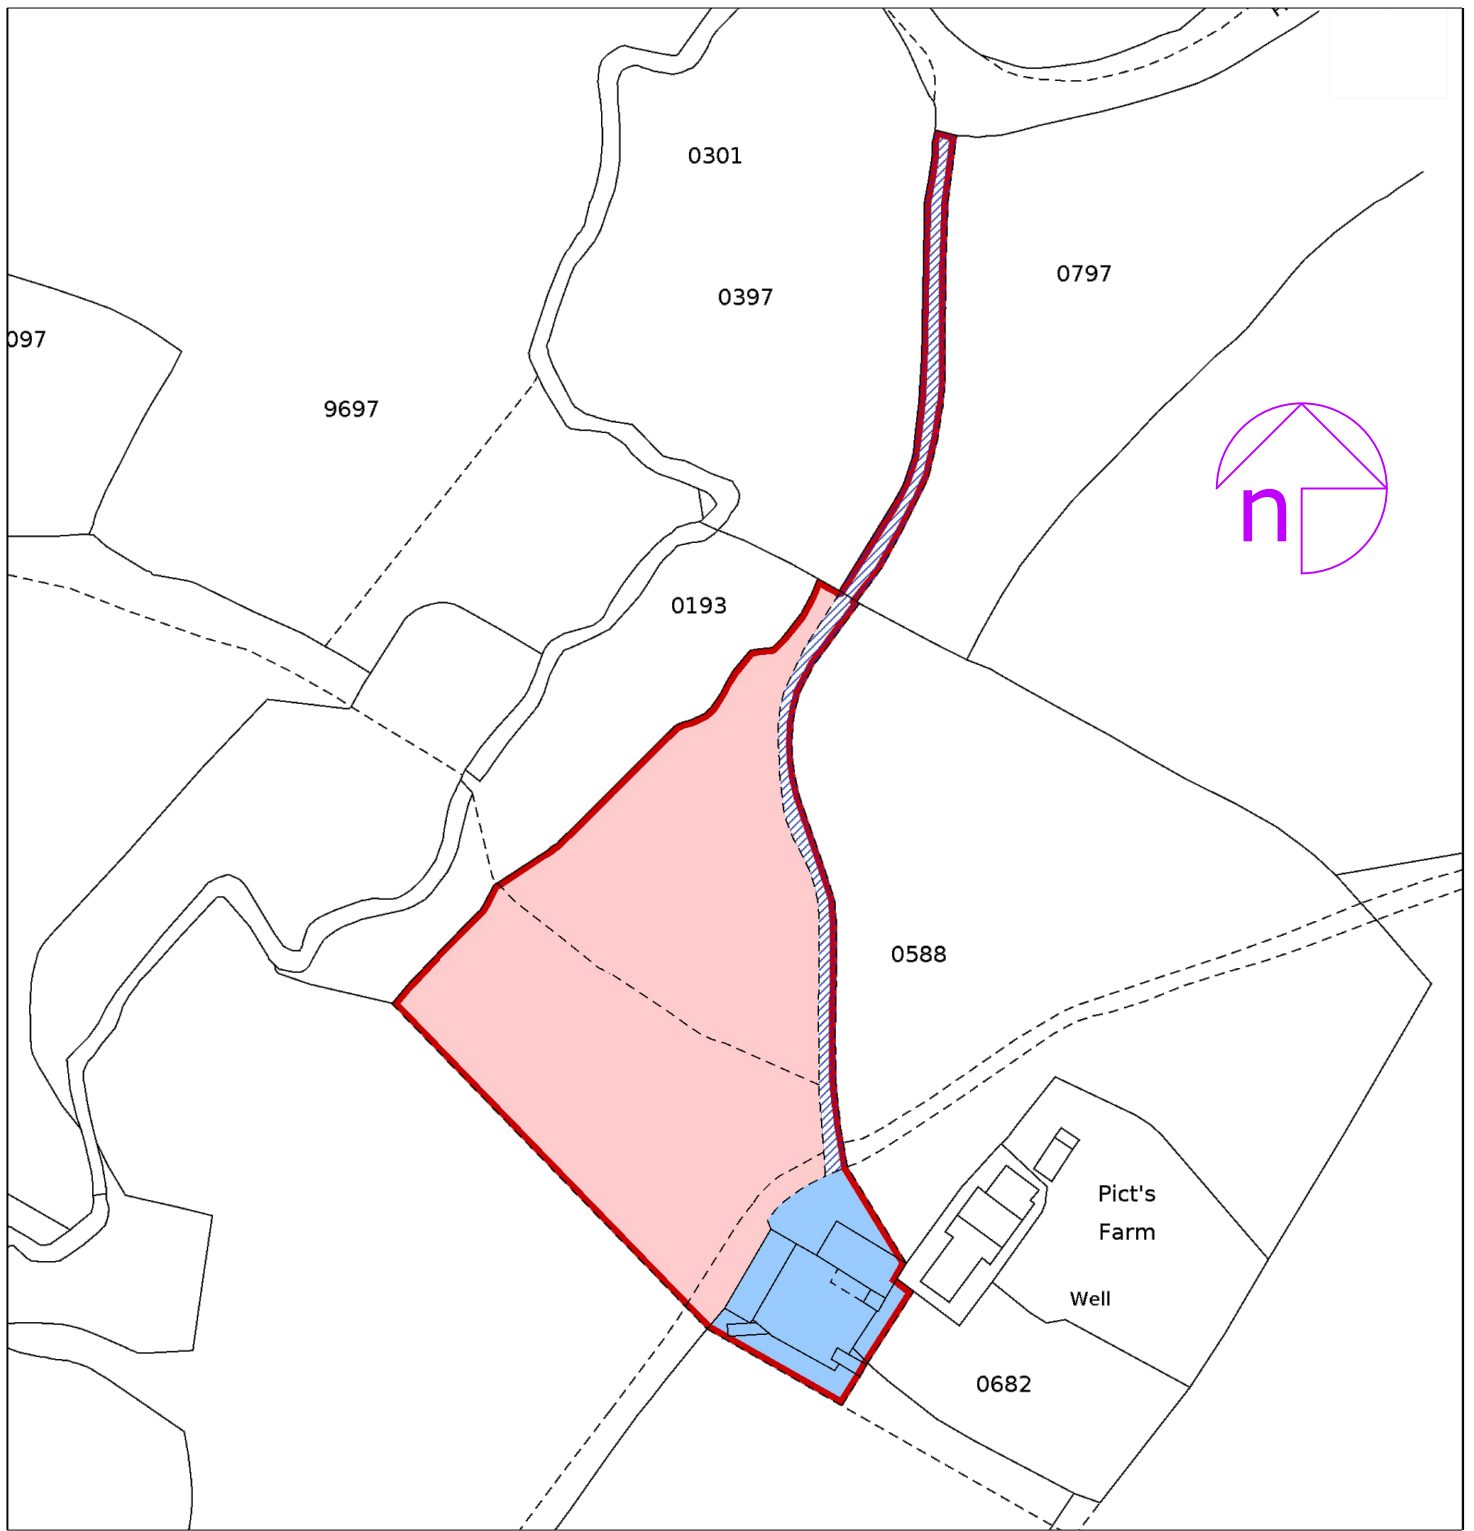

Client/Project:
 Sarah Payne
 Picts Barn, Picts Lane
 Cowfold RH13 8AN

Rev:	Description:	By:	Date:

Drawing title:
 Location Plan

Project status:
 PLANNING (installation of air source heat pump)

octopusenergy
services

Accredited by:

Scale: 1:1250	Paper Size: A4	Drawn: A Walton	Checked: ...
Project ID:	Drawing No: 00	Revision: -	Date: 19.12.2025