


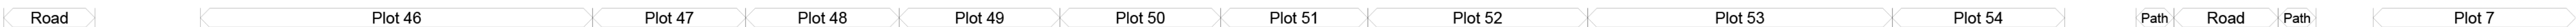

Street Scene A-A
Datum 25 000




Street Scene B-B
Datum 25 000




Street Scene C-C
Datum 25 000



Street Scene D-D
Datum 28 000

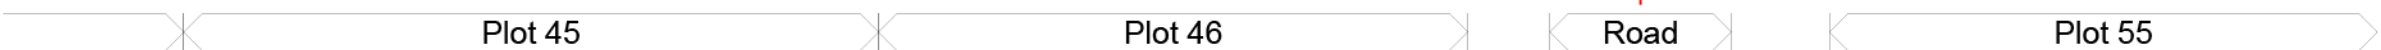

Street Scene D-D
Datum 28 000

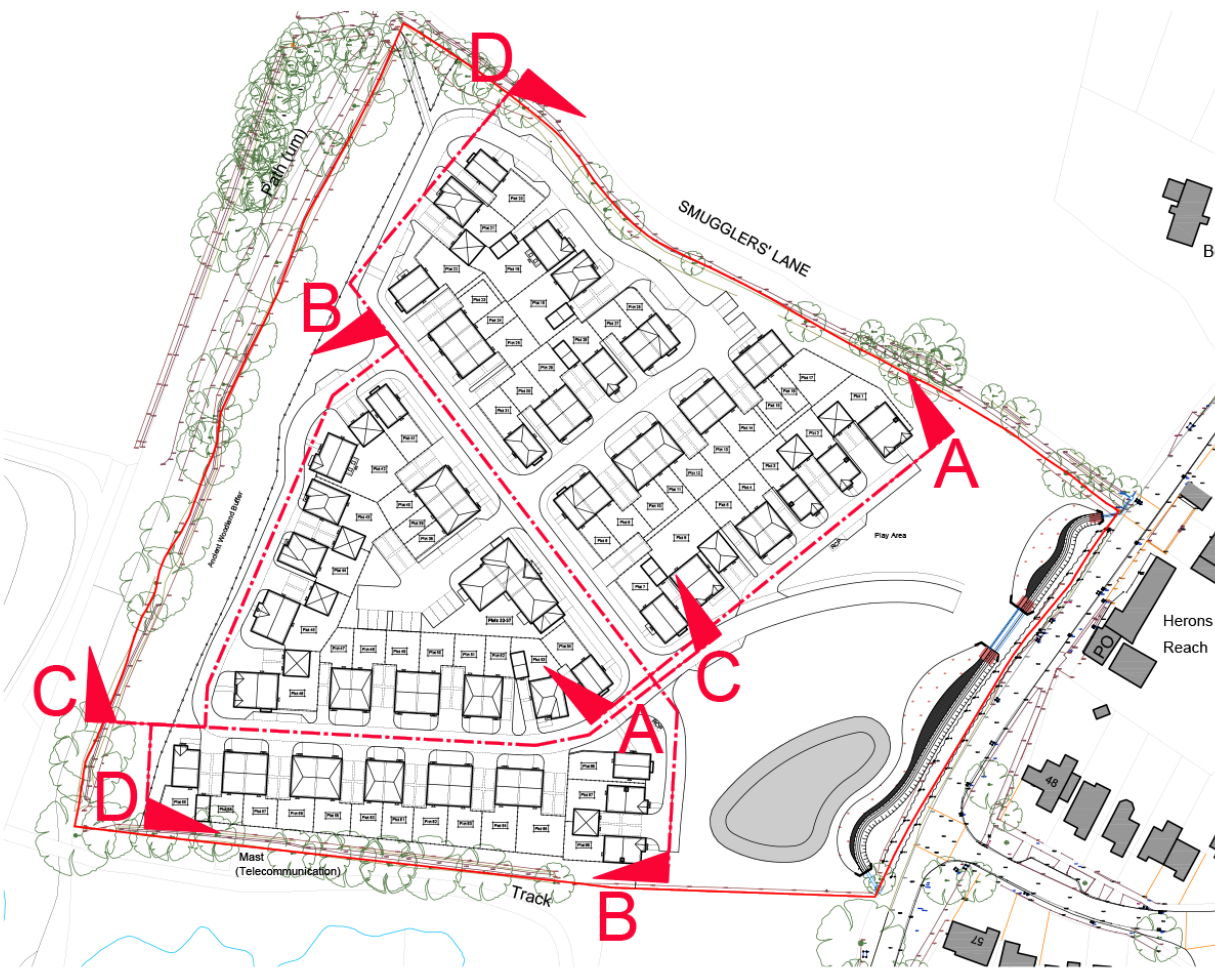

Site Key Plan
Scale 1:1500



Coloured Street Scenes
Barns Green, Horsham
24088 / C102A

Scale 1:200 @ A1 September 2025